HPK/2012/0009
COUNCIL
SURVEY 01
19 JAN 2012

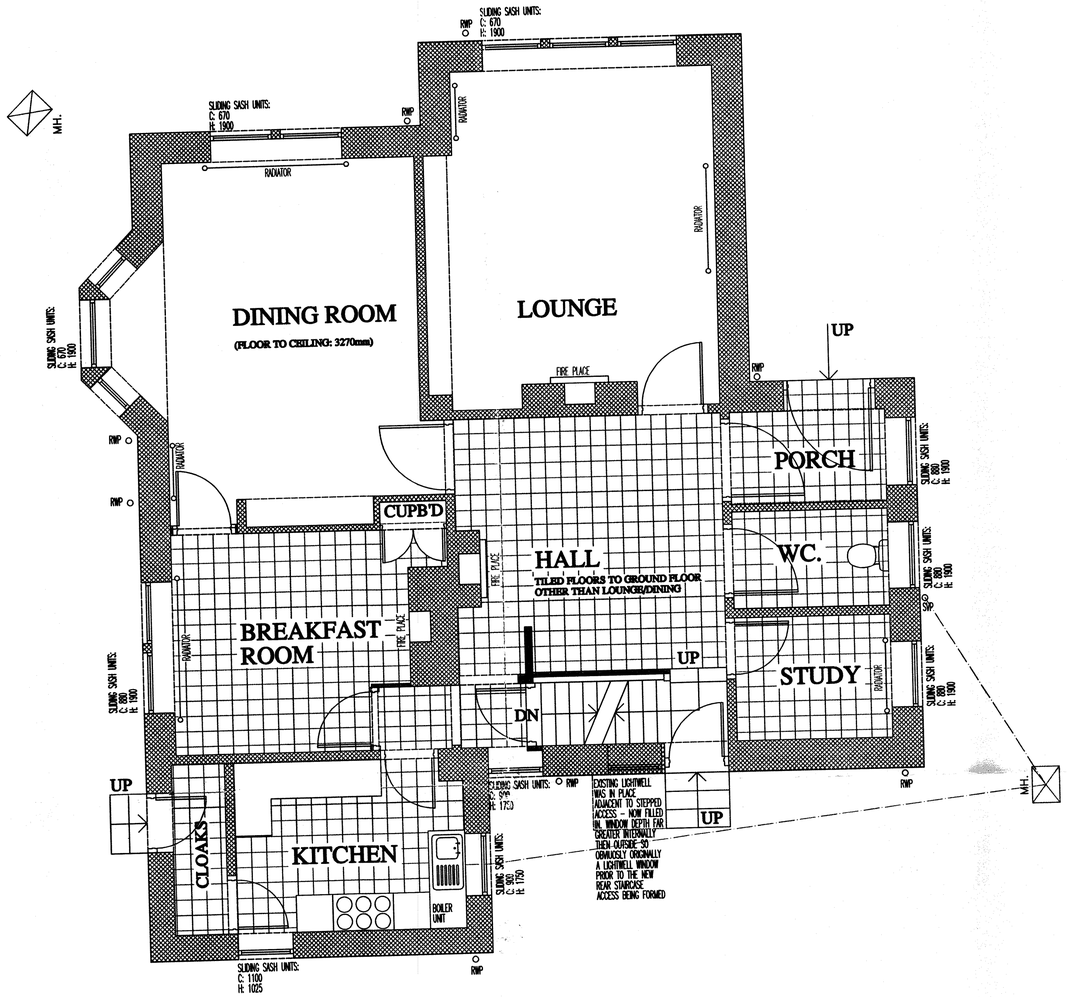

GROUND FLOOR AS EXISTING 1:50
(AREA: 125m2 - 410m3 VOLUME)

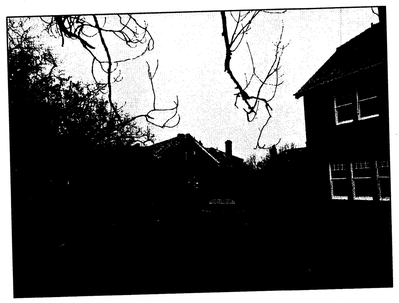


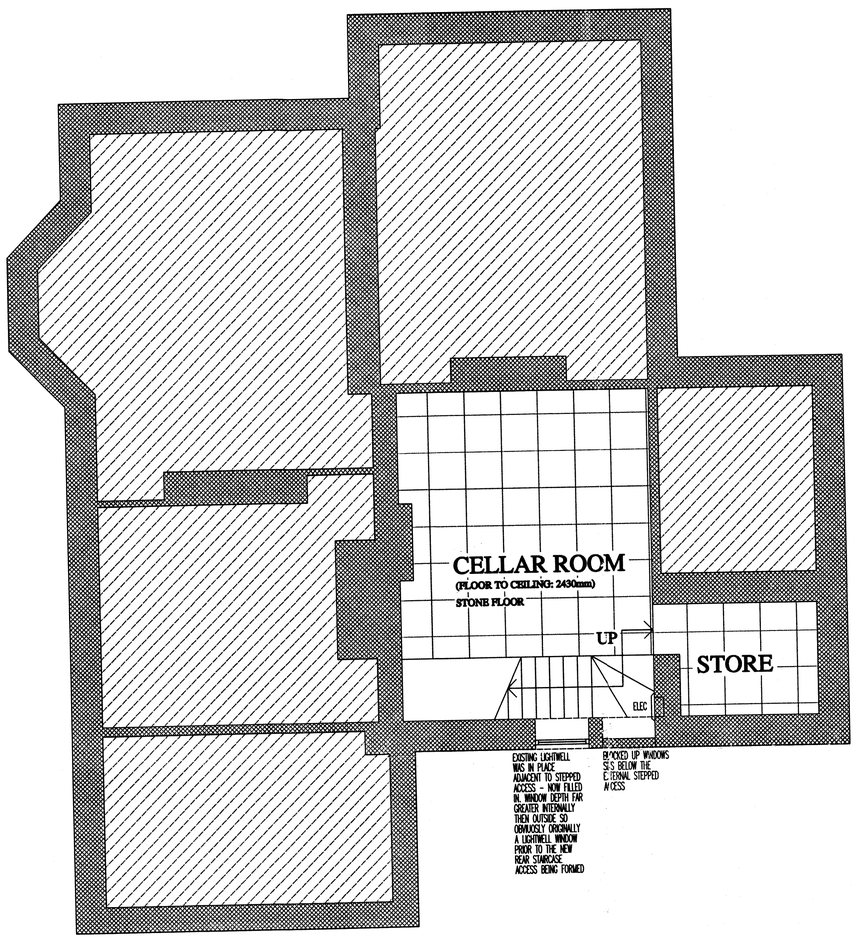

CELLAR FLOOR AS EXISTING 1:50
(AREA: 27m2 - 65m3 VOLUME)


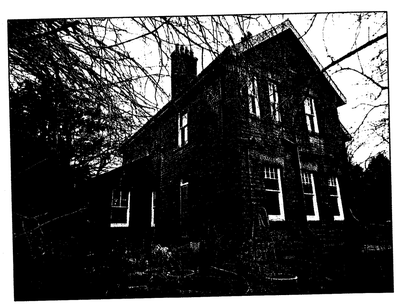
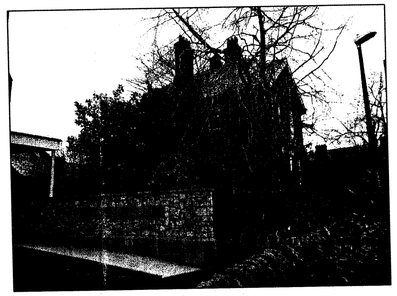

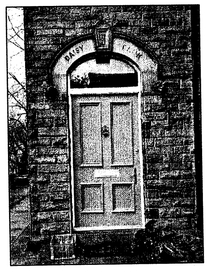
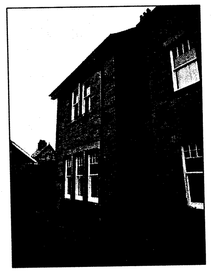
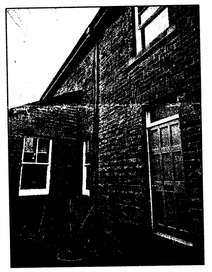

EXISTING FLOOR PLANS 1:50
DAISY BANK, HOLKER ROAD, BUXTON

REVISIONS:
SURVEY 01
DAISY BANK
HOLKER ROAD, BUXTON

SCALE: 1:50 | DATE: DEC' 11 | DRAWN: AJS | CHECKED: AJS

©THIS DRAWING AND THE BUILDING WORKS DEPICTED ARE THE COPYRIGHT OF AJS ARCHITECTURE AND MAY NOT BE REPRODUCED OR AMENDED EXCEPT BY WRITTEN PERMISSION. NO LIABILITY WILL BE ACCEPTED FOR AMENDMENTS MADE BY OTHER PERSONS.
DO NOT SCALE THIS DRAWING, USE FIGURED DIMENSIONS ONLY, IF IN DOUBT ASK.

A.J.S ARCHITECTURE
32 carr road.
buxton.
derbyshire.
sk17 6wf.
h: 01298 26062
m: 07794 400237

DRAWING No: SURVEY 01

B REGS COMPLIANT