Elevations

Walls: Smooth Terraline render
Roof cover: Blue Slate
Windows: uPVC (Light Brown Oak)

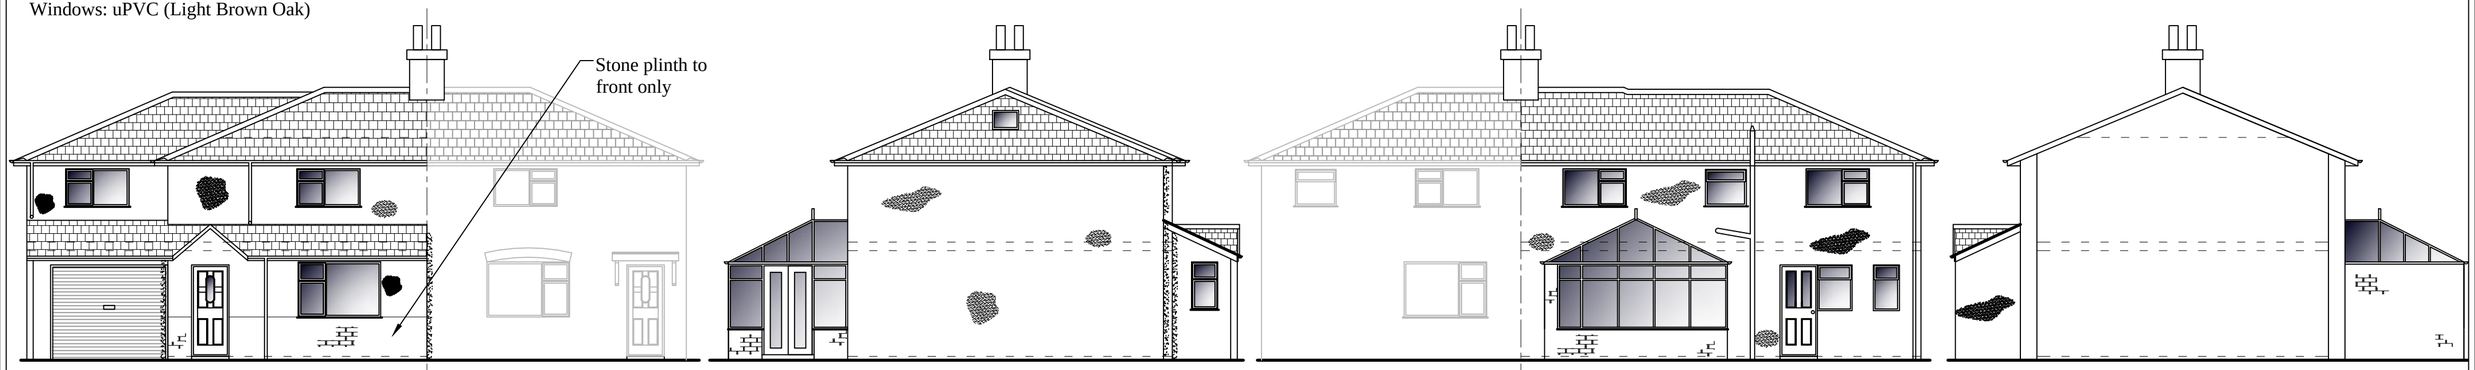

North | East | South | West

Floorplans

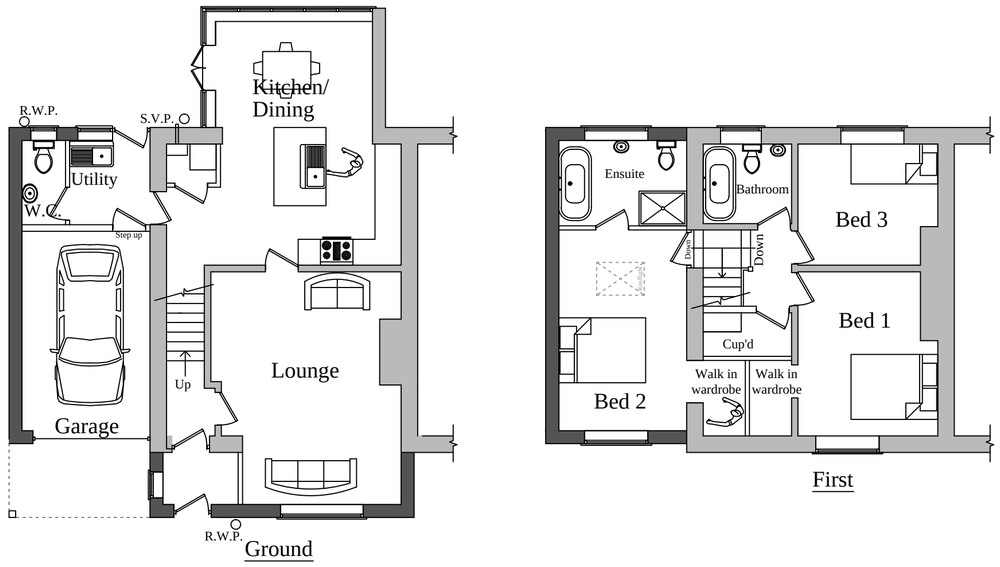

Ground | First

Block Plan 1:100

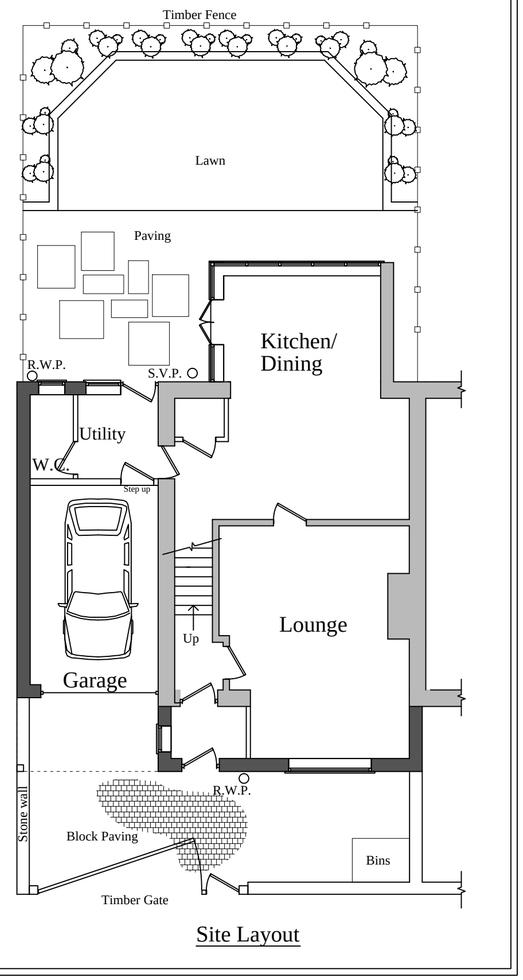

Site Layout

Planning

This drawing is the Copyright of SJ Design Limited.
All dimensions must be checked on site and not scaled from this drawing.
All materials and workmanship are to be in accordance with prevailing British Standards, Codes of Practice, Building Regulations, manufacturers and federation recommendations and all to the complete satisfaction of SJ Design Limited.

SJ DESIGN LTD
Building Design & Surveying Consultants
The Old Co-Op Building, Church Street,
Hayfield, High Peak SK22 2JE
Tel:01663 742903 Fax:01663 751247
Mobile: 07984 007 087 Email: info@sjdesign.net
www.sjdesign.net

Client
Jon & Julia Young

Job Title
Proposed extension at
13 Grove Lane
Buxton
Derbyshire
SK17 9HG

Drawing Title
Floorplans, elevations and site plans as proposed

Scale
1:100; @A2 unless stated

Date
January 2012

Drawn by
SJ

Drawing No.
200

Rev.