25 JAN 2012

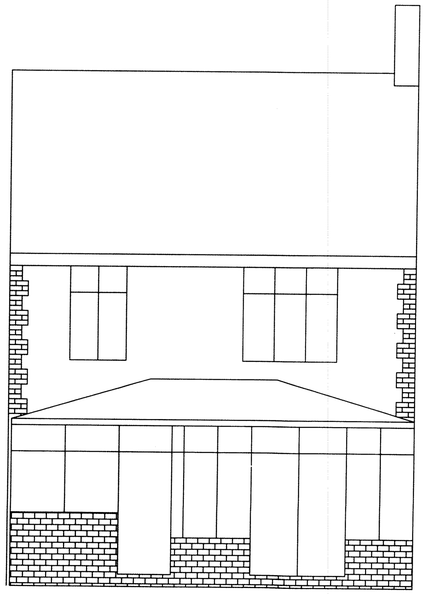

EXISTING REAR ELEVATION

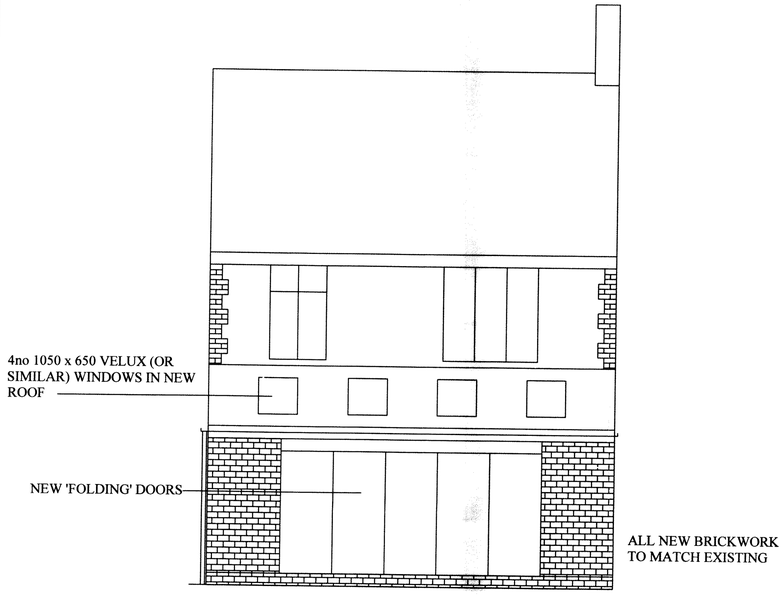

PROPOSED REAR ELEVATION

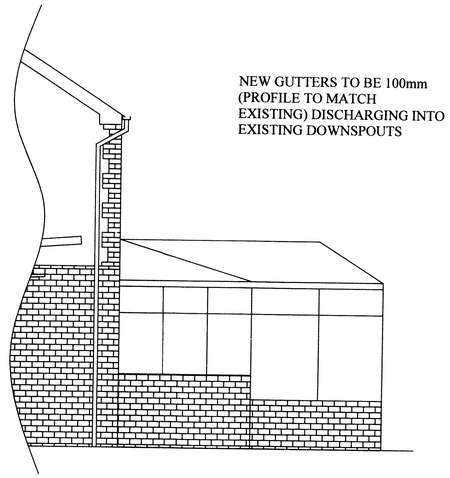

EXISTING SOUTH WEST SIDE ELEVATION

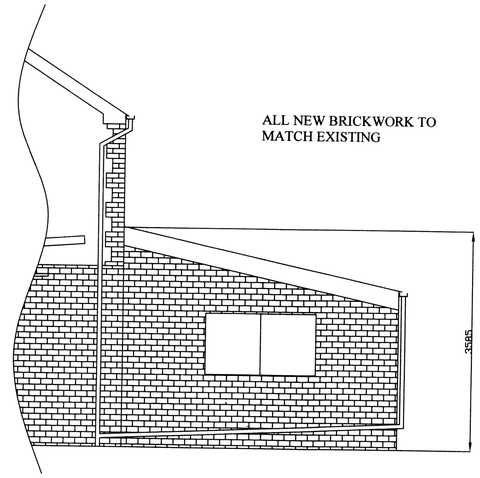

PROPOSED SOUTH WEST SIDE ELEVATION

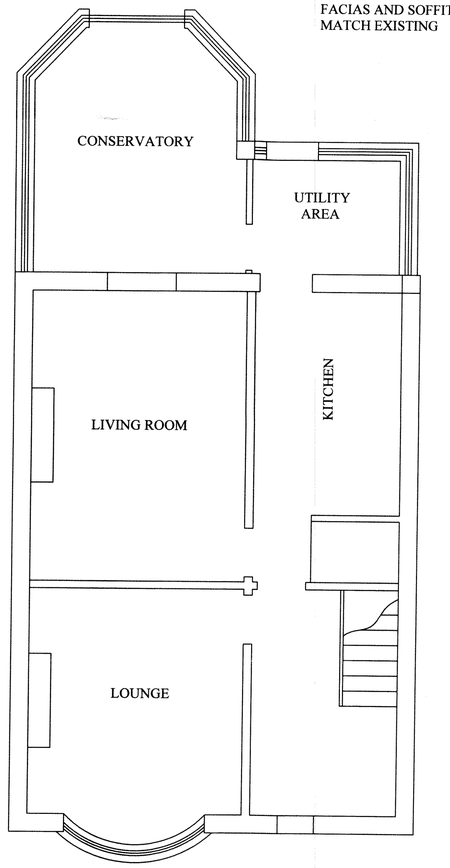

EXISTING GROUND FLOOR PLAN

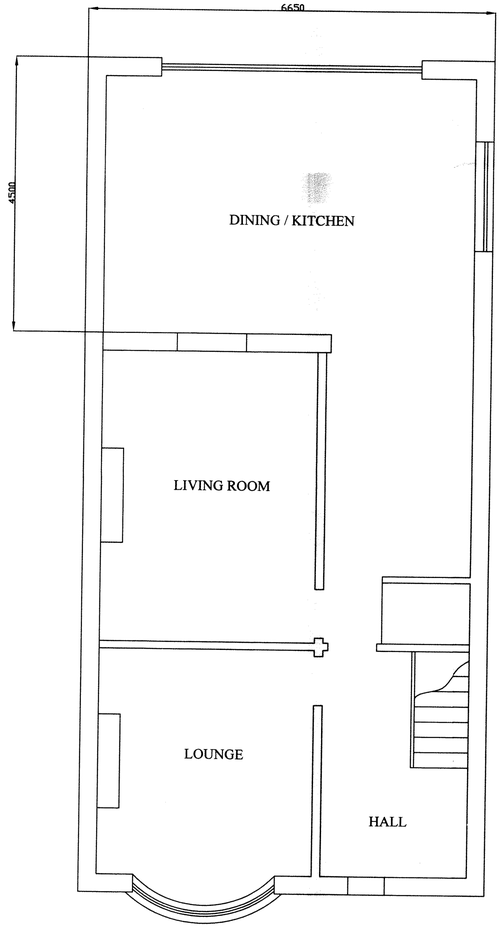

PROPOSED GROUND FLOOR PLAN

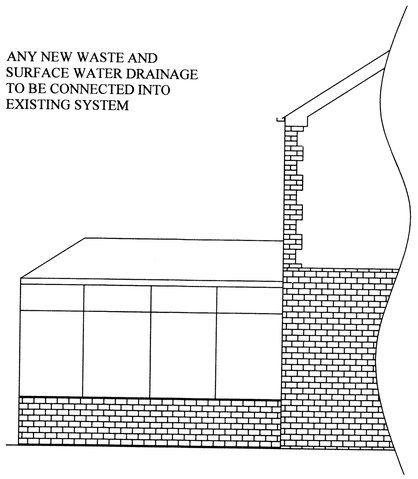

EXISTING NORTH EAST SIDE ELEVATION

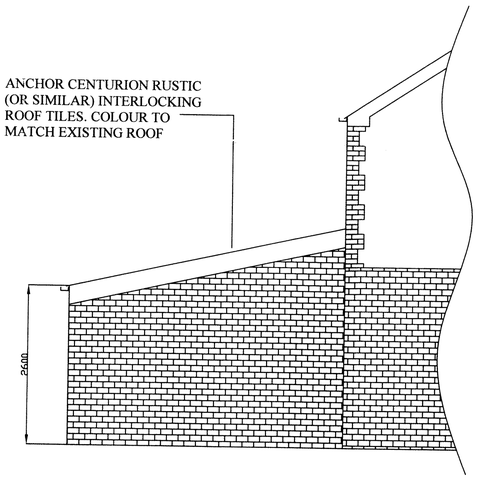

PROPOSED NORTH EAST SIDE ELEVATION

ALL DIMENSIONS IN MILLIMETRES
NO DIMENSIONS TO BE SCALED FROM THIS DRAWING

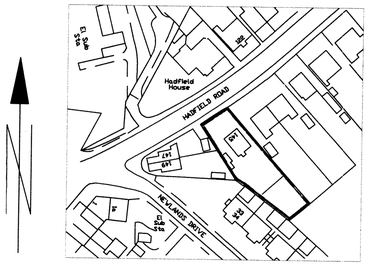

LOCATION PLAN SCALE 1:1250

PROPOSED REMOVAL OF EXISTING CONSERVATORY AND UTILITY AREA AND CONSTRUCTION OF NEW SINGLE STOREY REAR EXTENSION

AT :- 145 HADFIELD ROAD, HADFIELD, GLOSSOP, DERBYSHIRE.

DRAWING NO BC/PP/01
SCALE :- 1:50 DATE :- JANUARY 2012