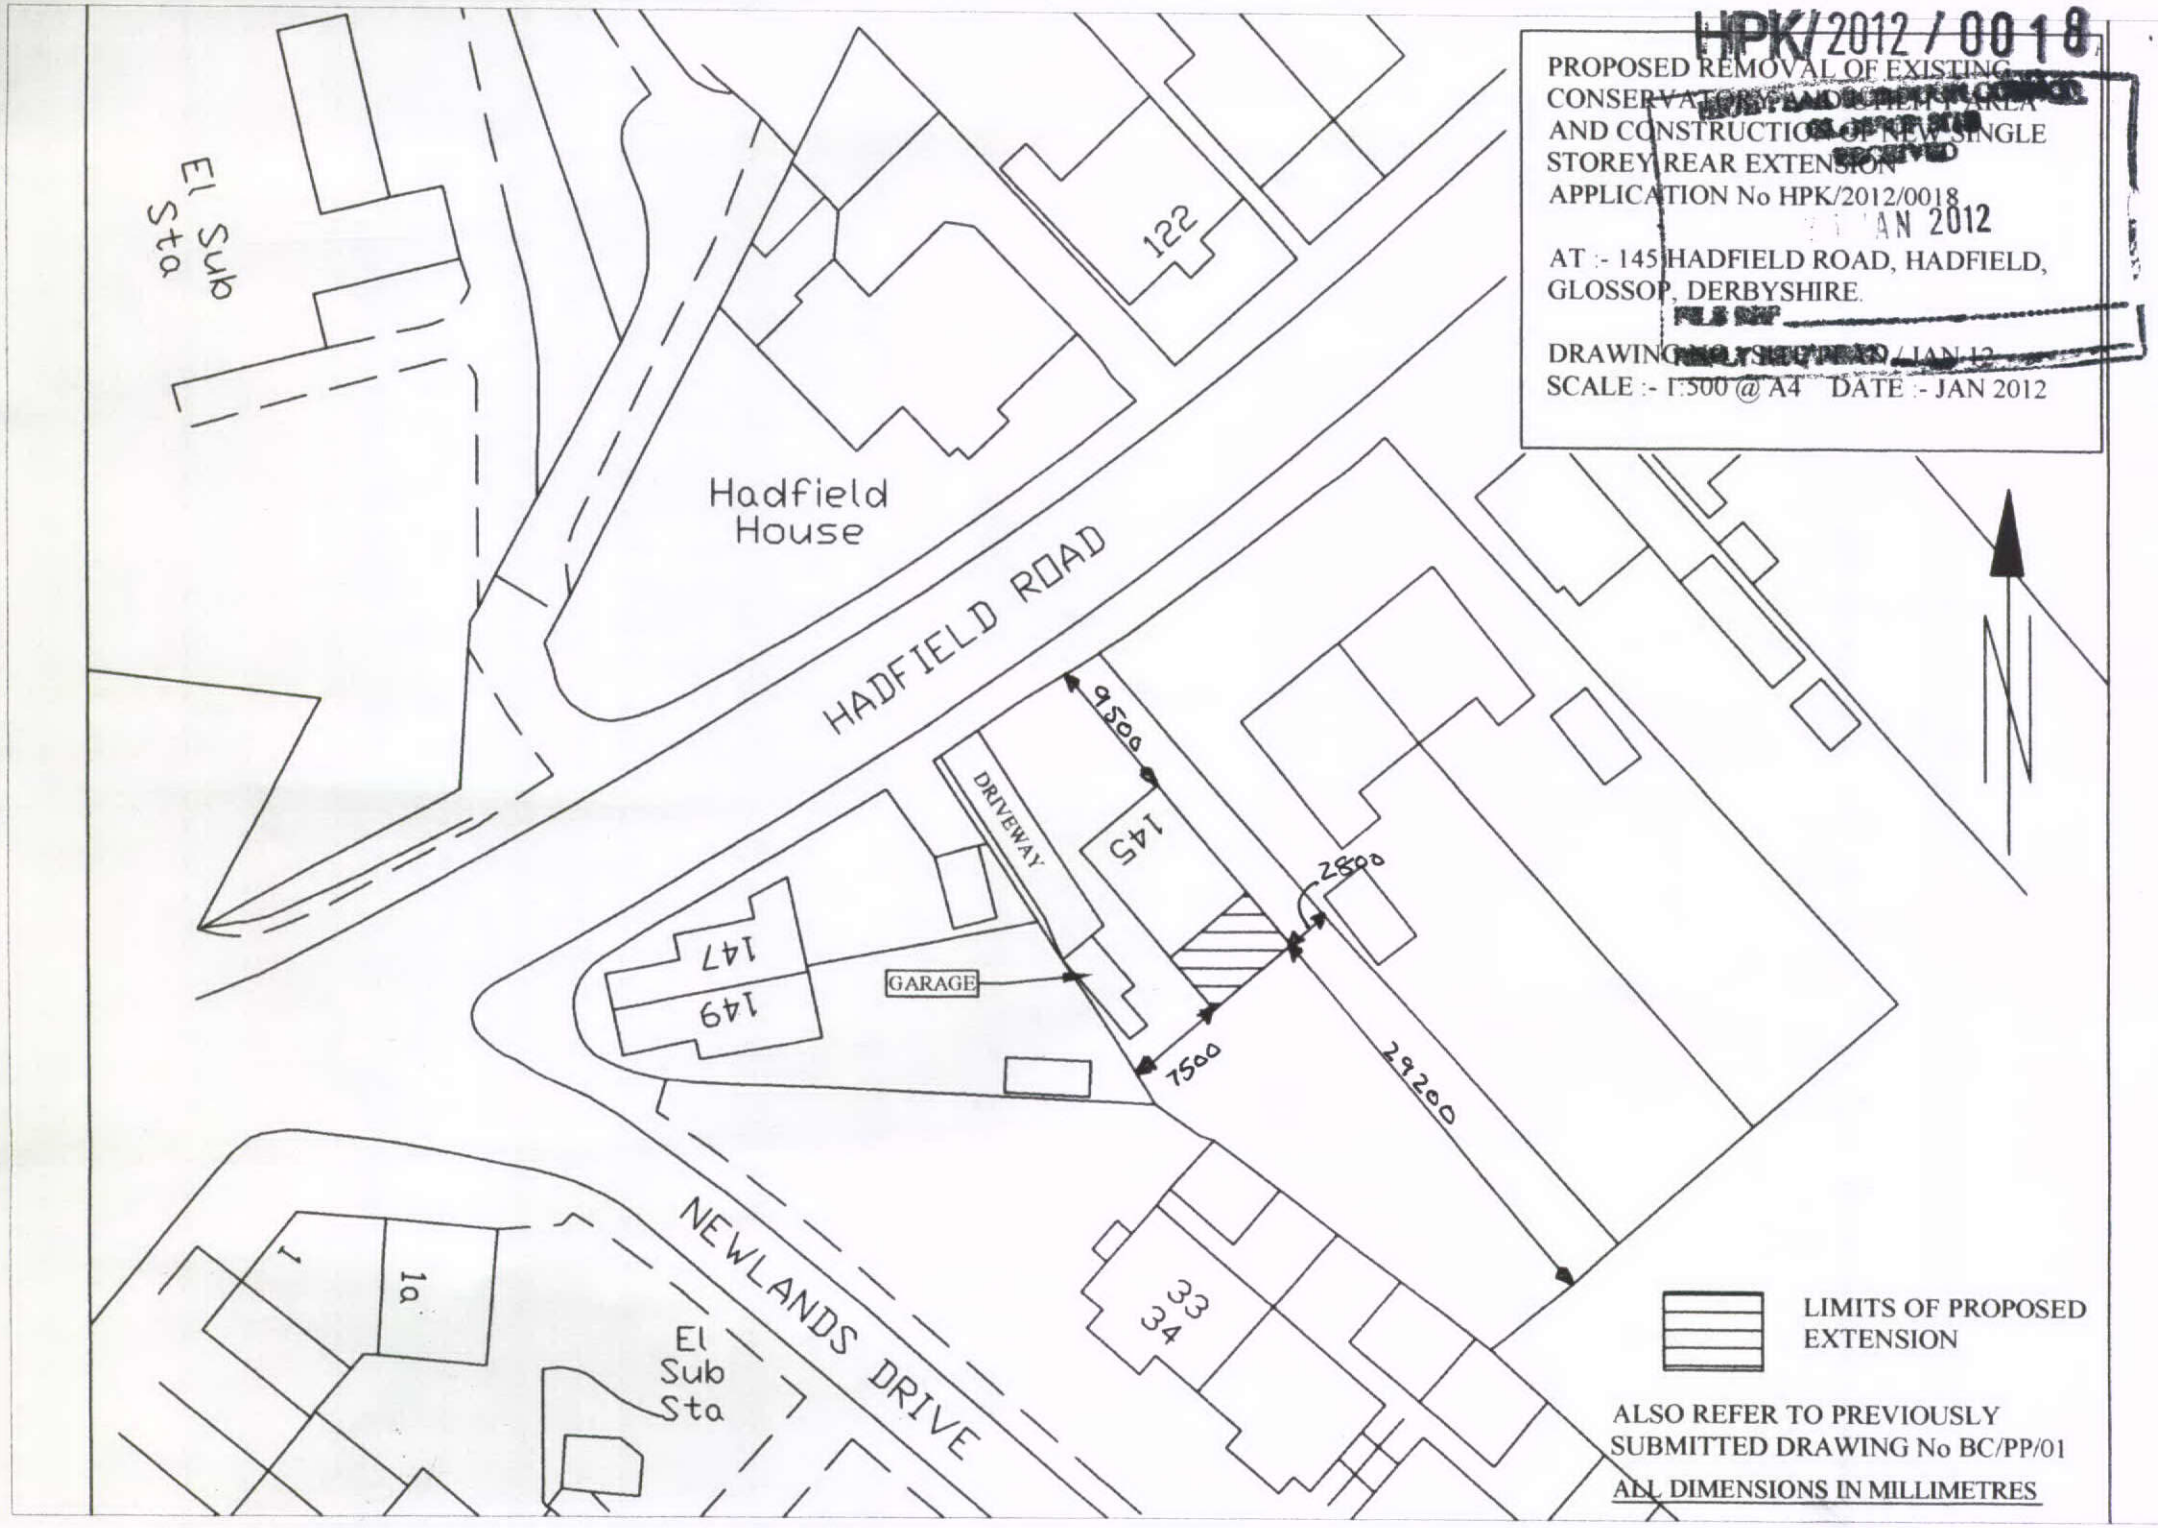
HPK/2012/0018
PROPOSED REMOVAL OF EXISTING
AND CONSTRUCTION OF NEW SINGLE
STOREY REAR EXTENSION
APPLICATION No HPK/2012/0018
AT :- 145 HADFIELD ROAD, HADFIELD,
GLOSSOP, DERBYSHIRE.
SCALE :- 1:500 @ A4 DATE :- JAN 2012
El Sub Sta
Hadfield House
122
HADFIELD ROAD
DRIVEWAY
145
147
149
GARAGE
9500
2500
7500
29200
NEWLANDS DRIVE
1
1a
El Sub Sta
33
34
LIMITS OF PROPOSED EXTENSION
ALSO REFER TO PREVIOUSLY SUBMITTED DRAWING No BC/PP/01
ALL DIMENSIONS IN MILLIMETRES