


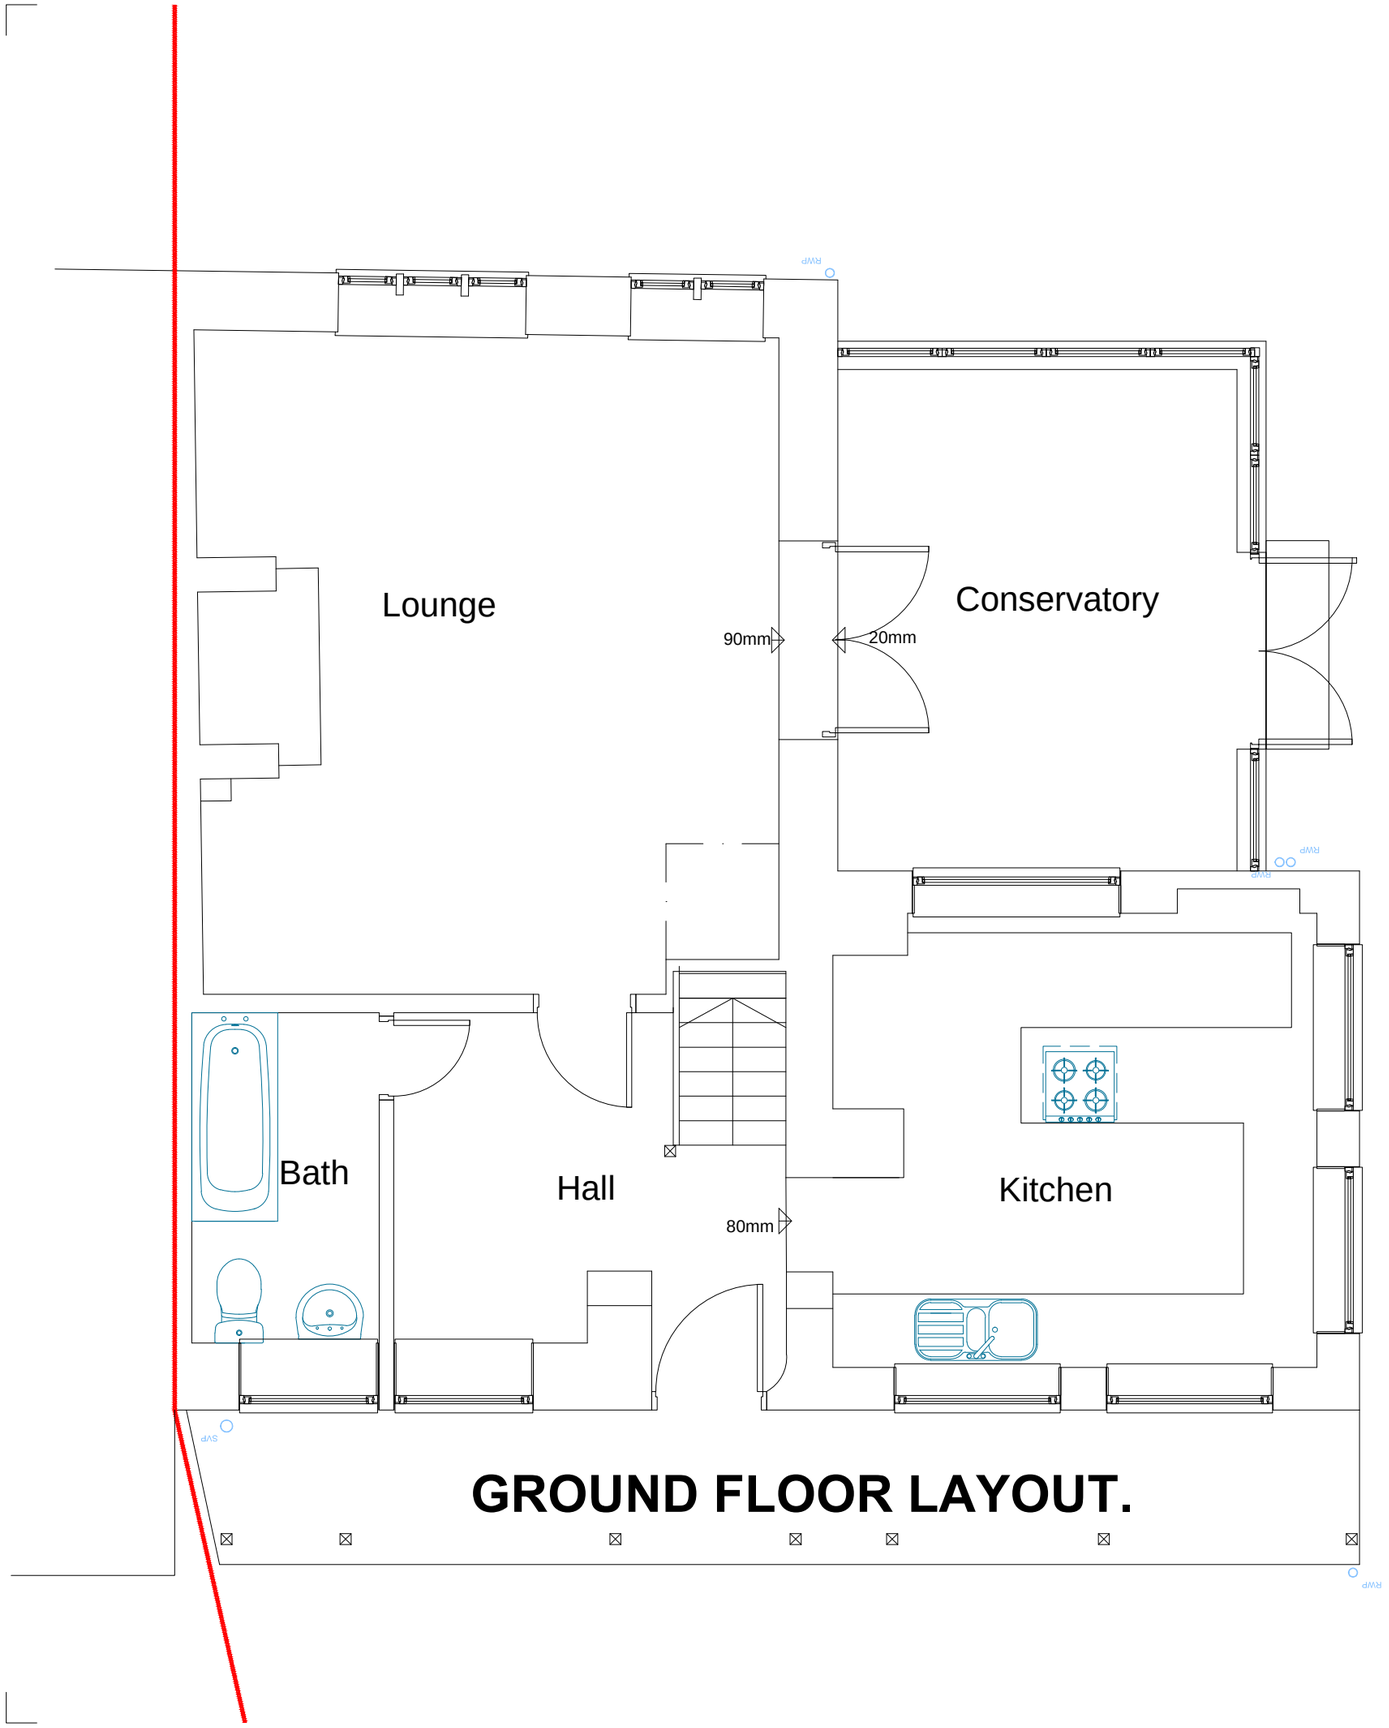




All levels and dimensions must be checked on site by the contractor prior to commencement of works. Any variations must be immediately reported to GreenSkyArchitecture.

All information contained within this drawing and any attached details or specifications are copyright of GreenSkyConsult Ltd trading as GreenSkyArchitecture. Copying of this document in full or in part is strictly forbidden without the expressed written consent of GreenSkyConsult Ltd.

© GreenSkyConsult Ltd.

1:100 10m
1:50 5m

Notes
-

Revision	Date	Note
-	-	-

GREENSKY ARCHITECTURE
Architecture / Interior Design / Planning / Code for Sustainable Homes / BREEAM / Sustainability / Energy Assessors
T: +44(0)7815 606738 W: greenskyarchitecture.com E: mark@greenskyarchitecture.com
Green Sky Architecture is a trading name of Green Sky Conult Ltd. Company Registered in Cardif No 7350336

Client
Mr T Callaghan

Project Title
Rosegrove, Woodseats Lane, Charlesworth

Drawing Title
EXISTING GROUND FLOOR LAYOUT

Drawn	Checked	Date
MS		12.09.2011

Drawing Number	Scale	Revision
1023.01	1:25 @ A1 1:50 @ A3	

Drawing Status

Information	Draft	Approval	Tender	Construction	As Built
☐	■	☐	☐	☐	☐