HPK/2012/0032

HIGH PEAK BOROUGH COUNCIL
GLOSSOP SITE
RECEIVED
20 JAN 2012
FILE REF
RESULT REQUIRED

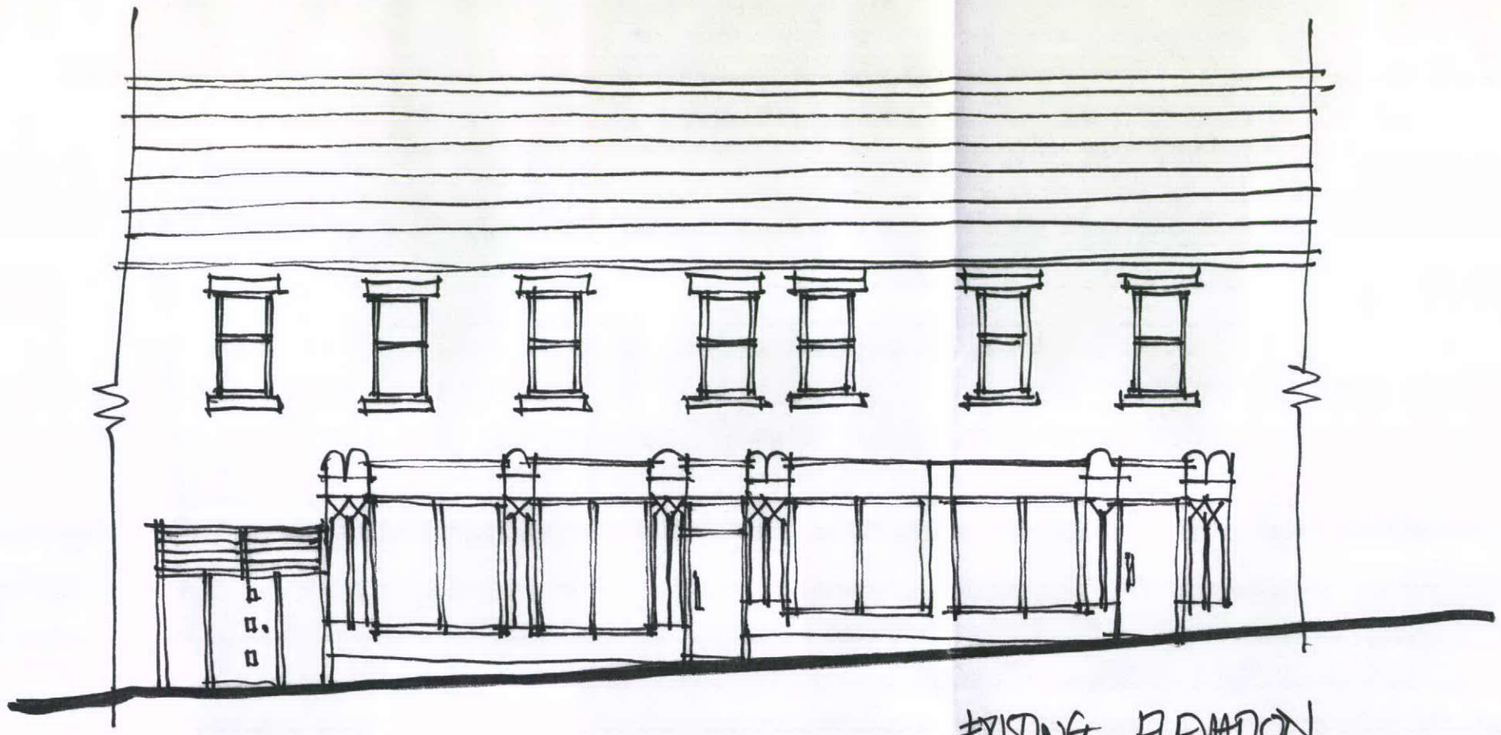

EXISTING ELEVATION.

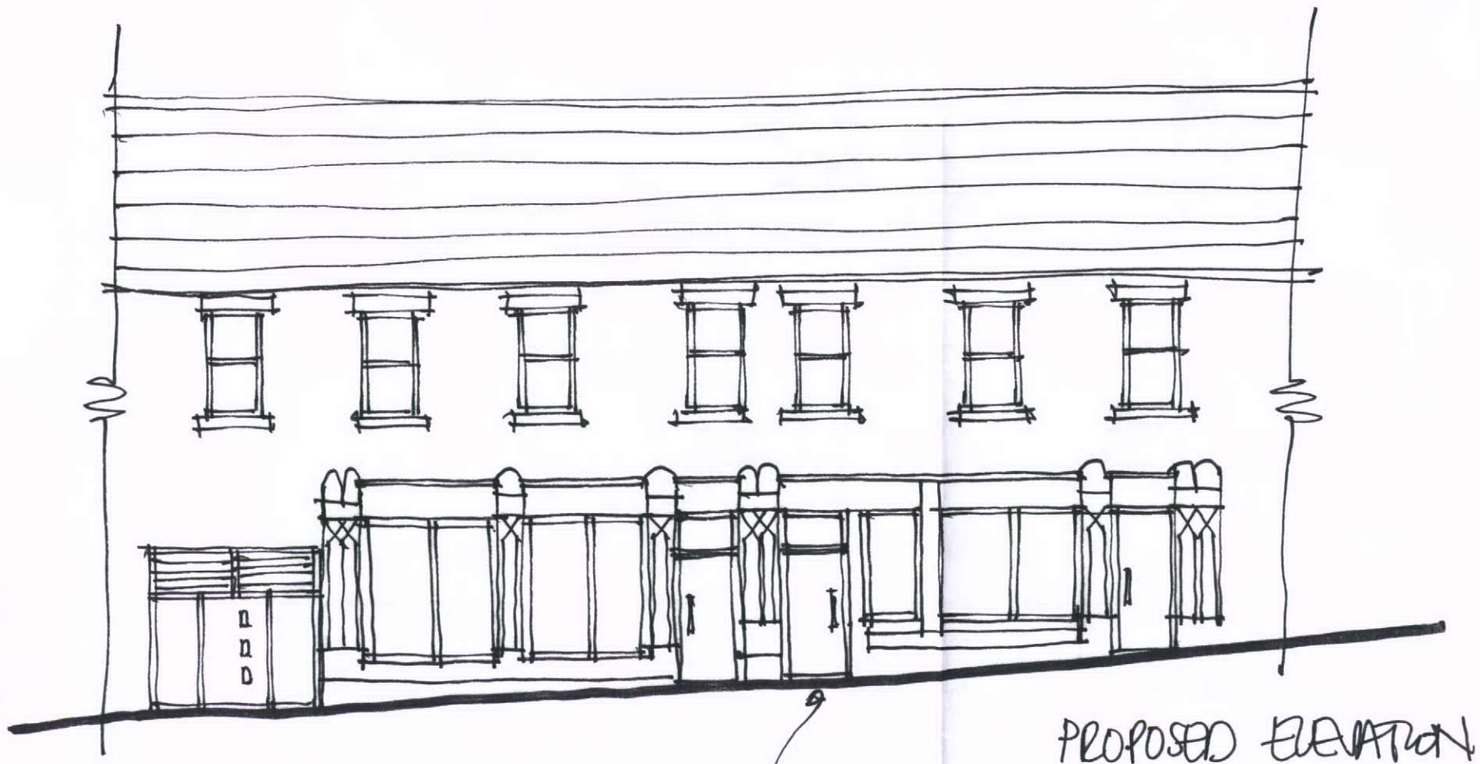

PROPOSED ELEVATION.

NEW DOOR IN EXTG. SHOPFRONT.
TIMBER TO MATCH EXISTING.

EXISTING & PROPOSED FRONT ELEVATION: DRUG N° 4
26/30 UNION RD, NEW MILLS
1:100 @A3.