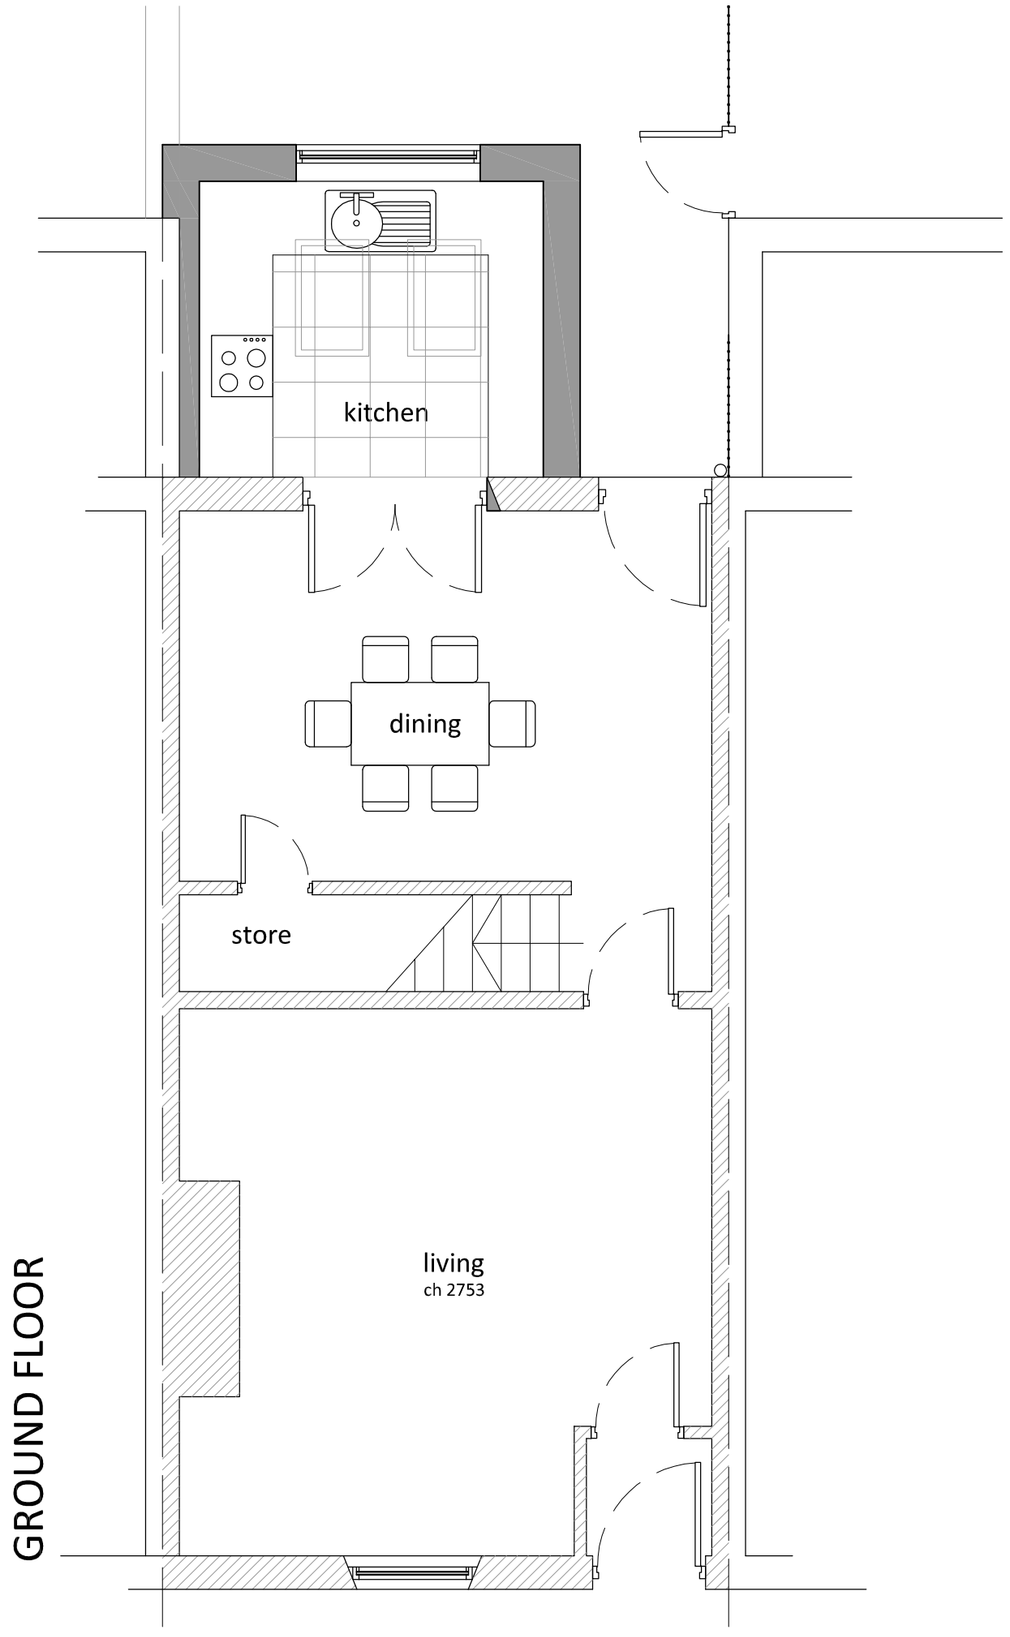

GROUND FLOOR

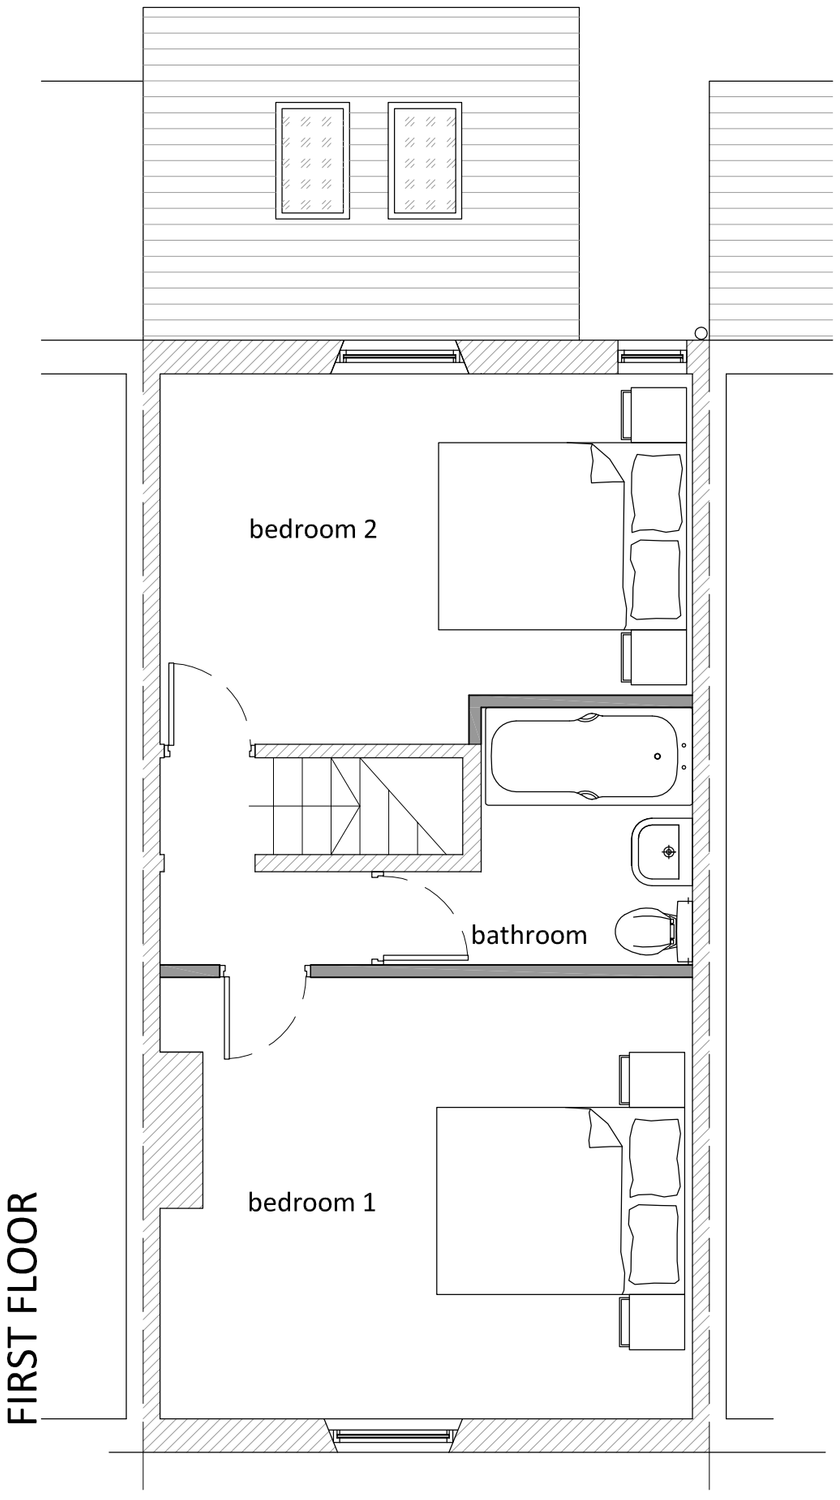

FIRST FLOOR

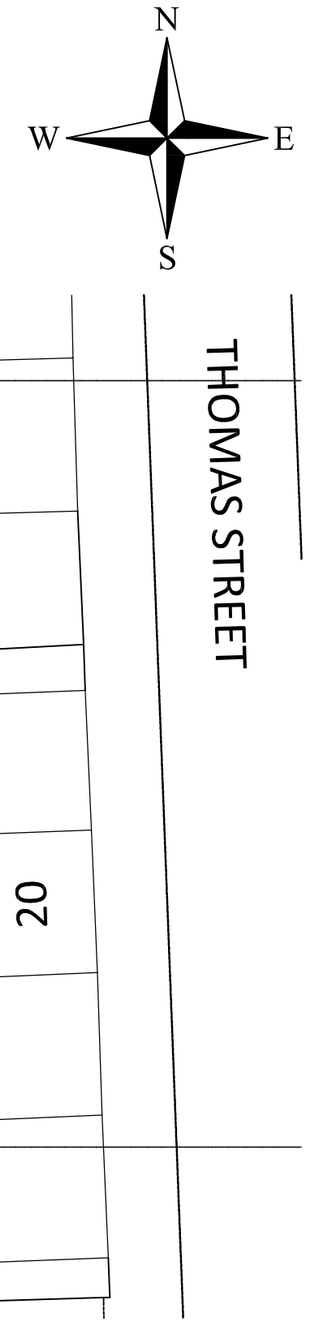

PROPOSED SITE PLAN 1:200

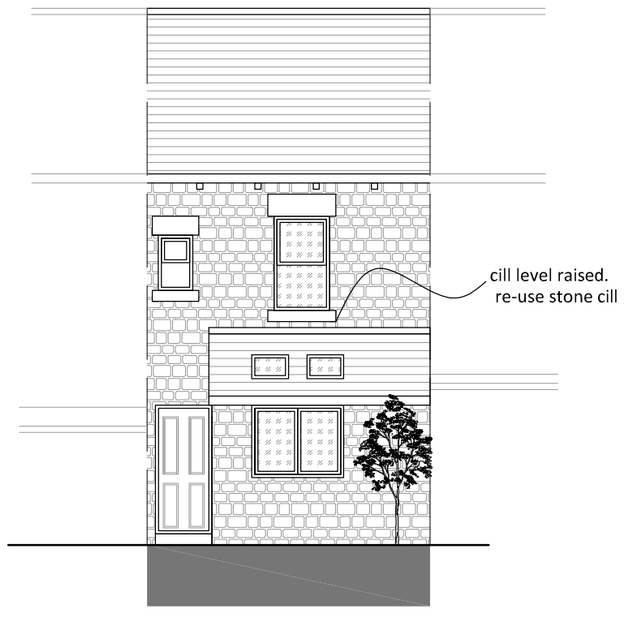

REAR ELEVATION 1:100

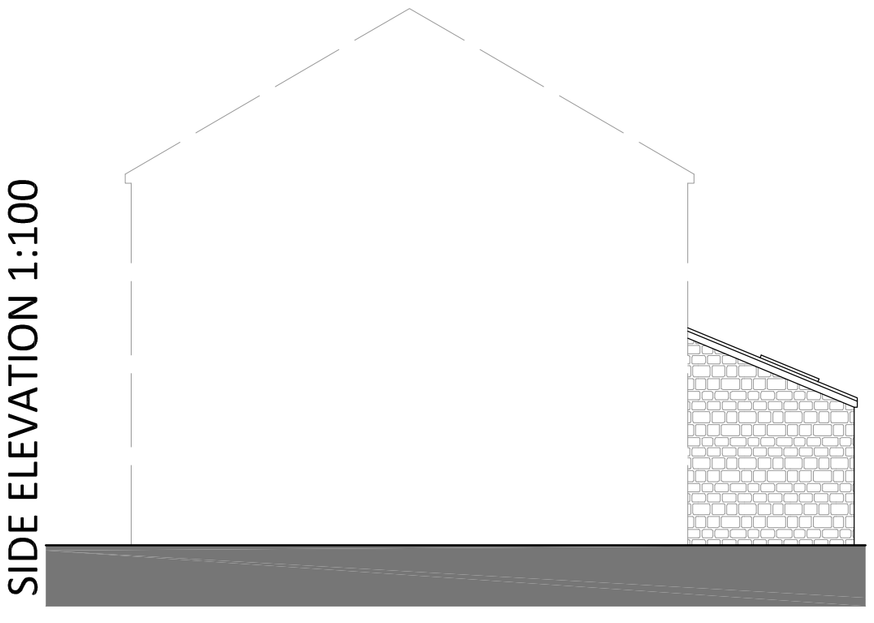

SIDE ELEVATION 1:100

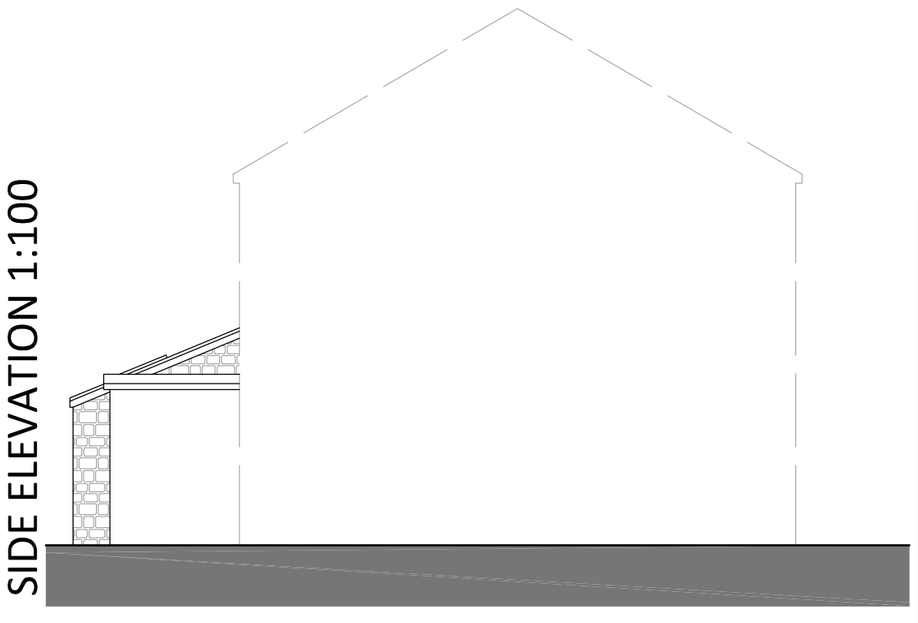

SIDE ELEVATION 1:100

stamford wing
chartered surveyors & building consultants

Client Mrs Astall

Project 20 Thomas St
Glossop
SK13 8QN

PROPOSALS

Ref. J1011171

Scale @ A2 1 : 50 / 100

Date Dec 2011

Drwg. No J1011171-02a