SCALE 1:50

0 1 2 3 4 5m

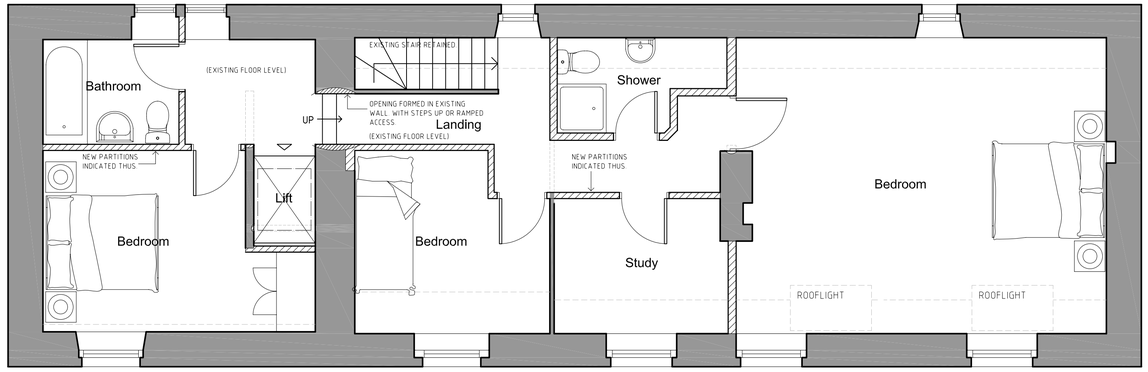


**Second Floor Plan**

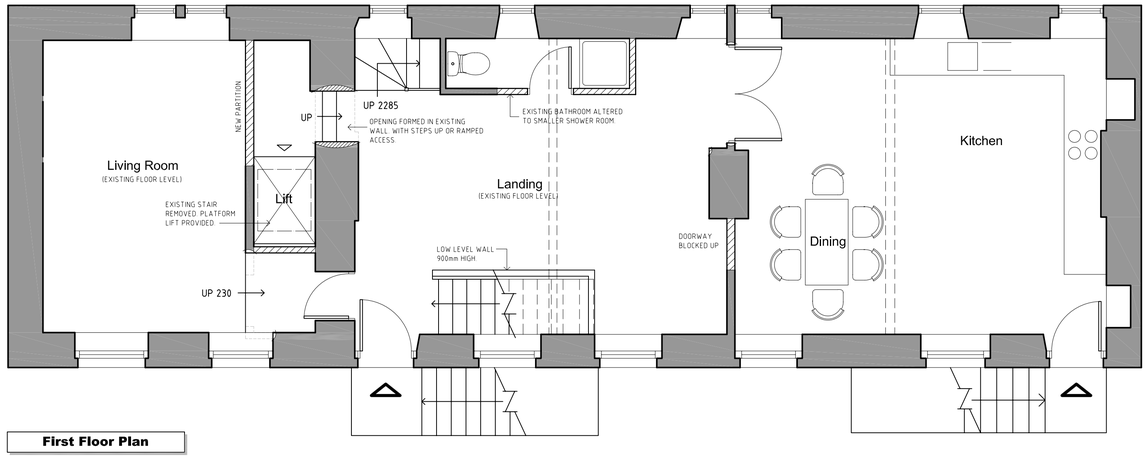


**First Floor Plan**

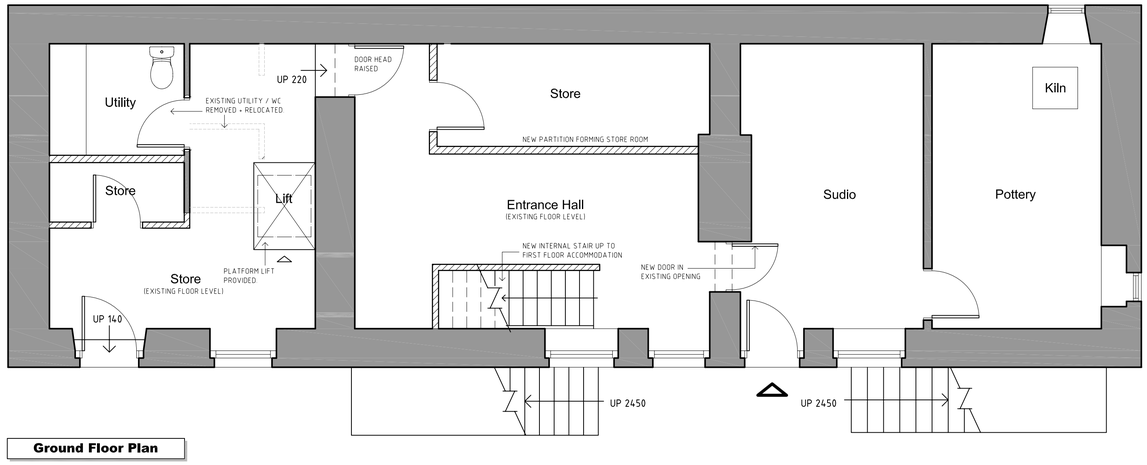


**Ground Floor Plan**

NORTH

NOTES:

C. SCHEME ALTERED TO PLANNING AUTHORITY COMMENTS. DTW. 24.01.2012
B. MINOR AMENDMENTS, NOTES ADDED. DTW. 02.12.2011
A. SCHEME AMENDMENTS TO CLIENTS BRIEF. DTW. 01.12.2011

REVISIONS:


WARD DESIGN
ARCHITECTURAL SERVICES
93 MOORHALL, BAKEWELL, DERBYSHIRE. DE45 1FP
**T:** 01629 814966 **M:** 07590 060 864 **E:** dan@dtward.co.uk


PROJECT
**Longden Court, Spring Gardens, Buxton.**

CLIENT
**Mr & Mrs Frasier.**

DRAWING
**Proposed Plans.**

| DRAWING NO: | REVISION: | SCALE: | SHEET: | DATE: |
|---|---|---|---|---|
| **1118/03** | **C** | 1:50 | A1 | 10/2011 |