Sittinglow Farm Cottage, Dove Holes

HDK/2012/0034

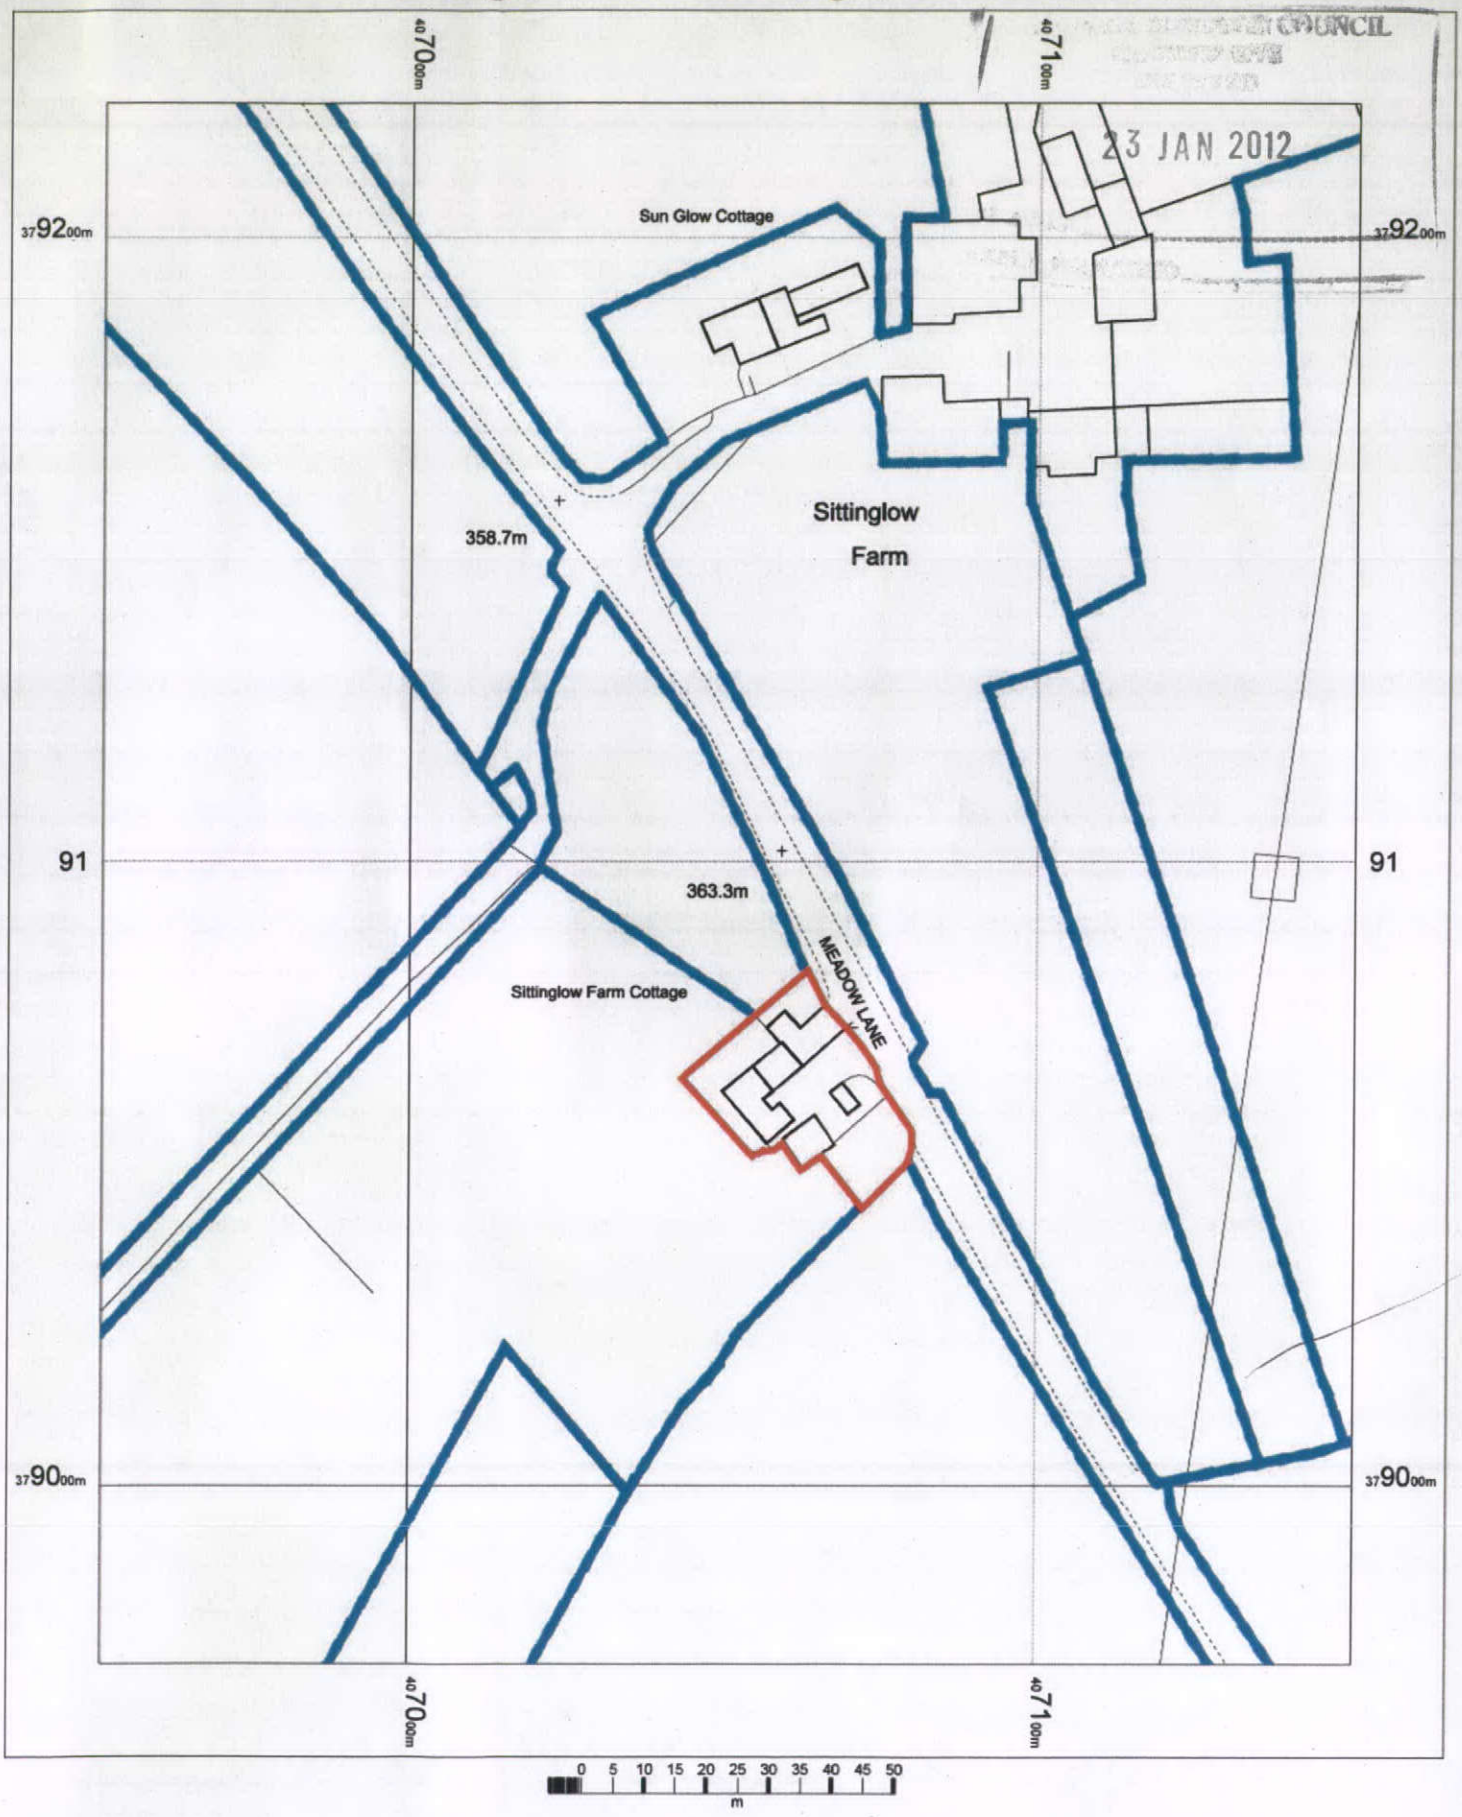

COUNCIL
23 JAN 2012

LOCATION PLAN

N

OS Mastermap
28 September 2011, ID: CM-00097853
www.centremapslive.co.uk

1:1250 scale print at A4, Centre: 407051 E, 379096 N

©Crown Copyright. Licence no. 10001998

Mapping sourced from Ordnance Survey

CENTREMAPSlive
www.centremapslive.co.uk