Sittinglow Farm Cottage, Doves Holes

HPK/2012/0034

RECEIVED
23 JAN 2012
COUNCIL

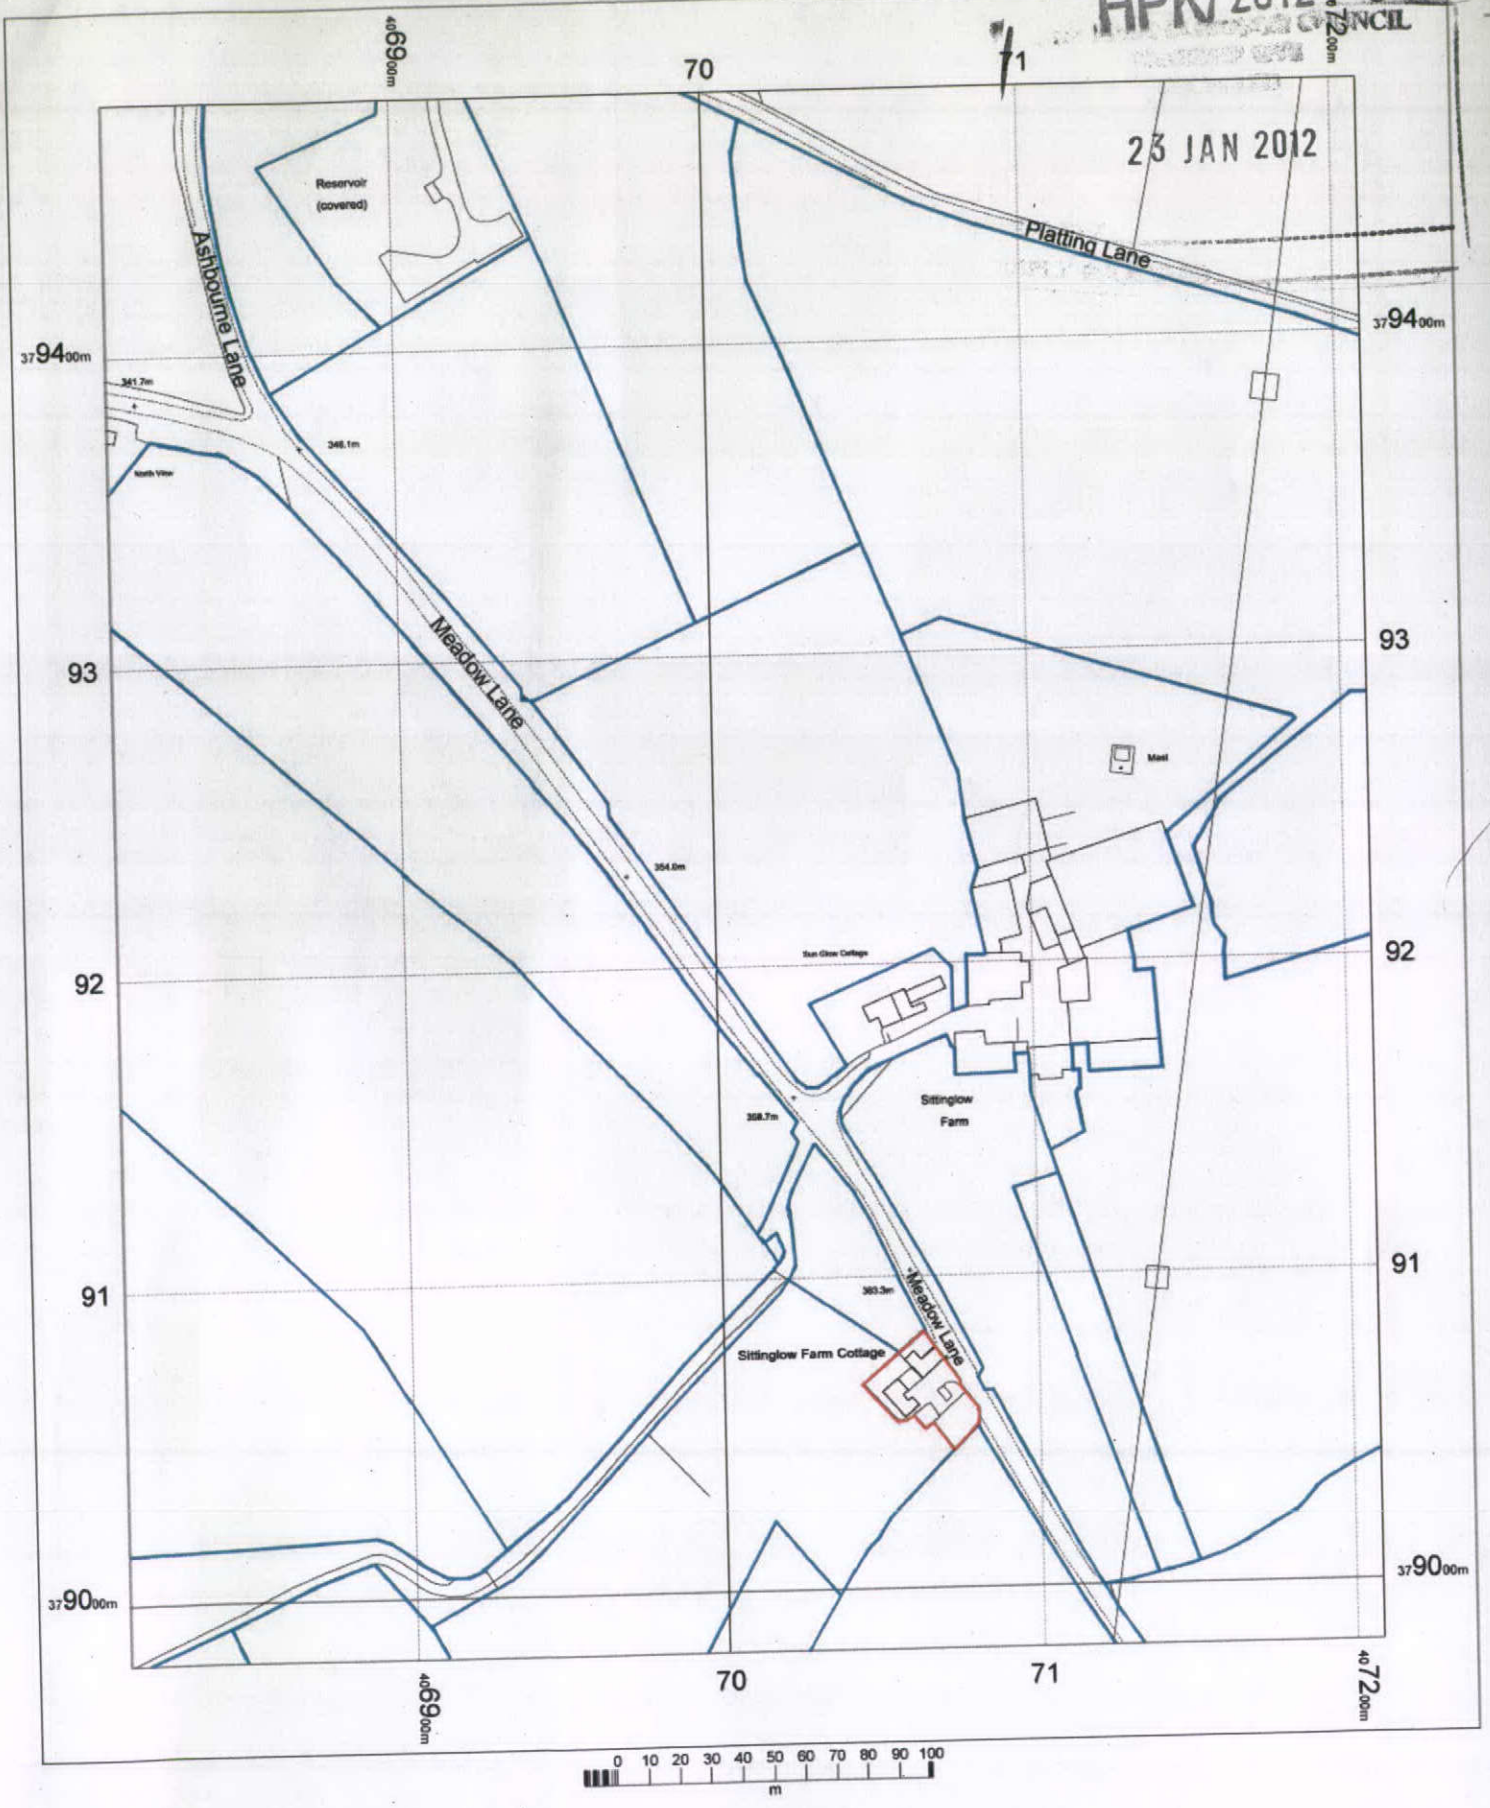

LOCATION PLAN

N

OS Mastermap
04 November 2011, ID: CM-00106707
www.centremapslive.co.uk

1:2500 scale print at A4, Centre: 407008 E, 379231 N

©Crown Copyright. Licence no. 10001998

Mapping sourced from Ordnance Survey

CENTREMAPSlive
www.centremapslive.co.uk