Sittinglow Farm Cottage, Dove Holes

HPK/2012/0034
23 JAN 2012

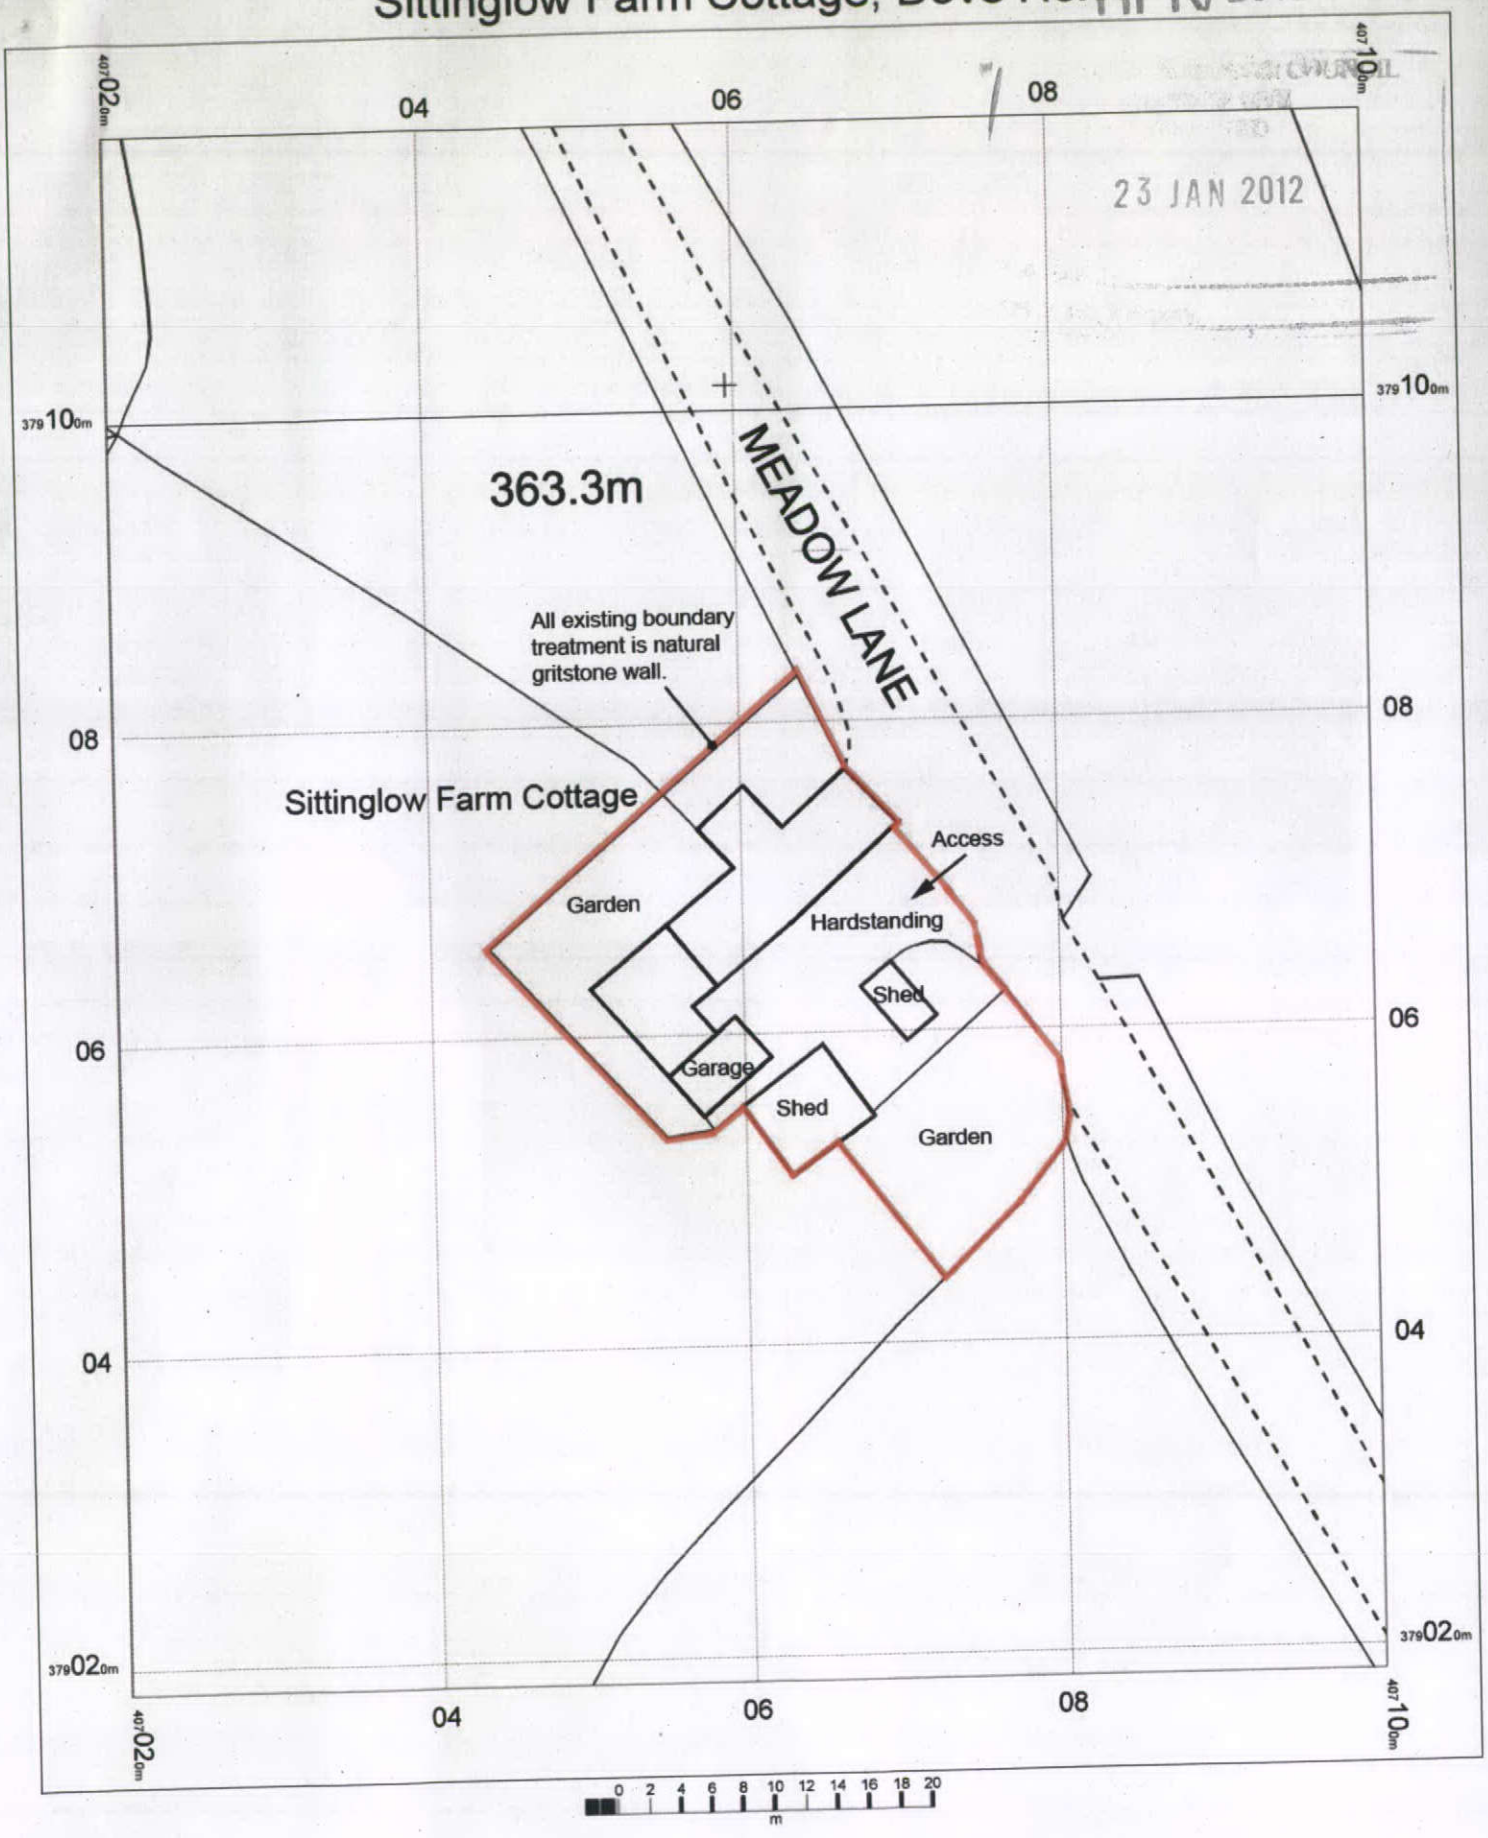

SITE BLOCK PLAN

N

OS Mastermap
28 September 2011, ID: CM-00097852
www.centremapslive.co.uk

1:500 scale print at A4, Centre: 407060 E, 379068 N

©Crown Copyright. Licence no. 10001998

Mapping sourced from Ordnance Survey

CENTREMAPSlive
www.centremapslive.co.uk