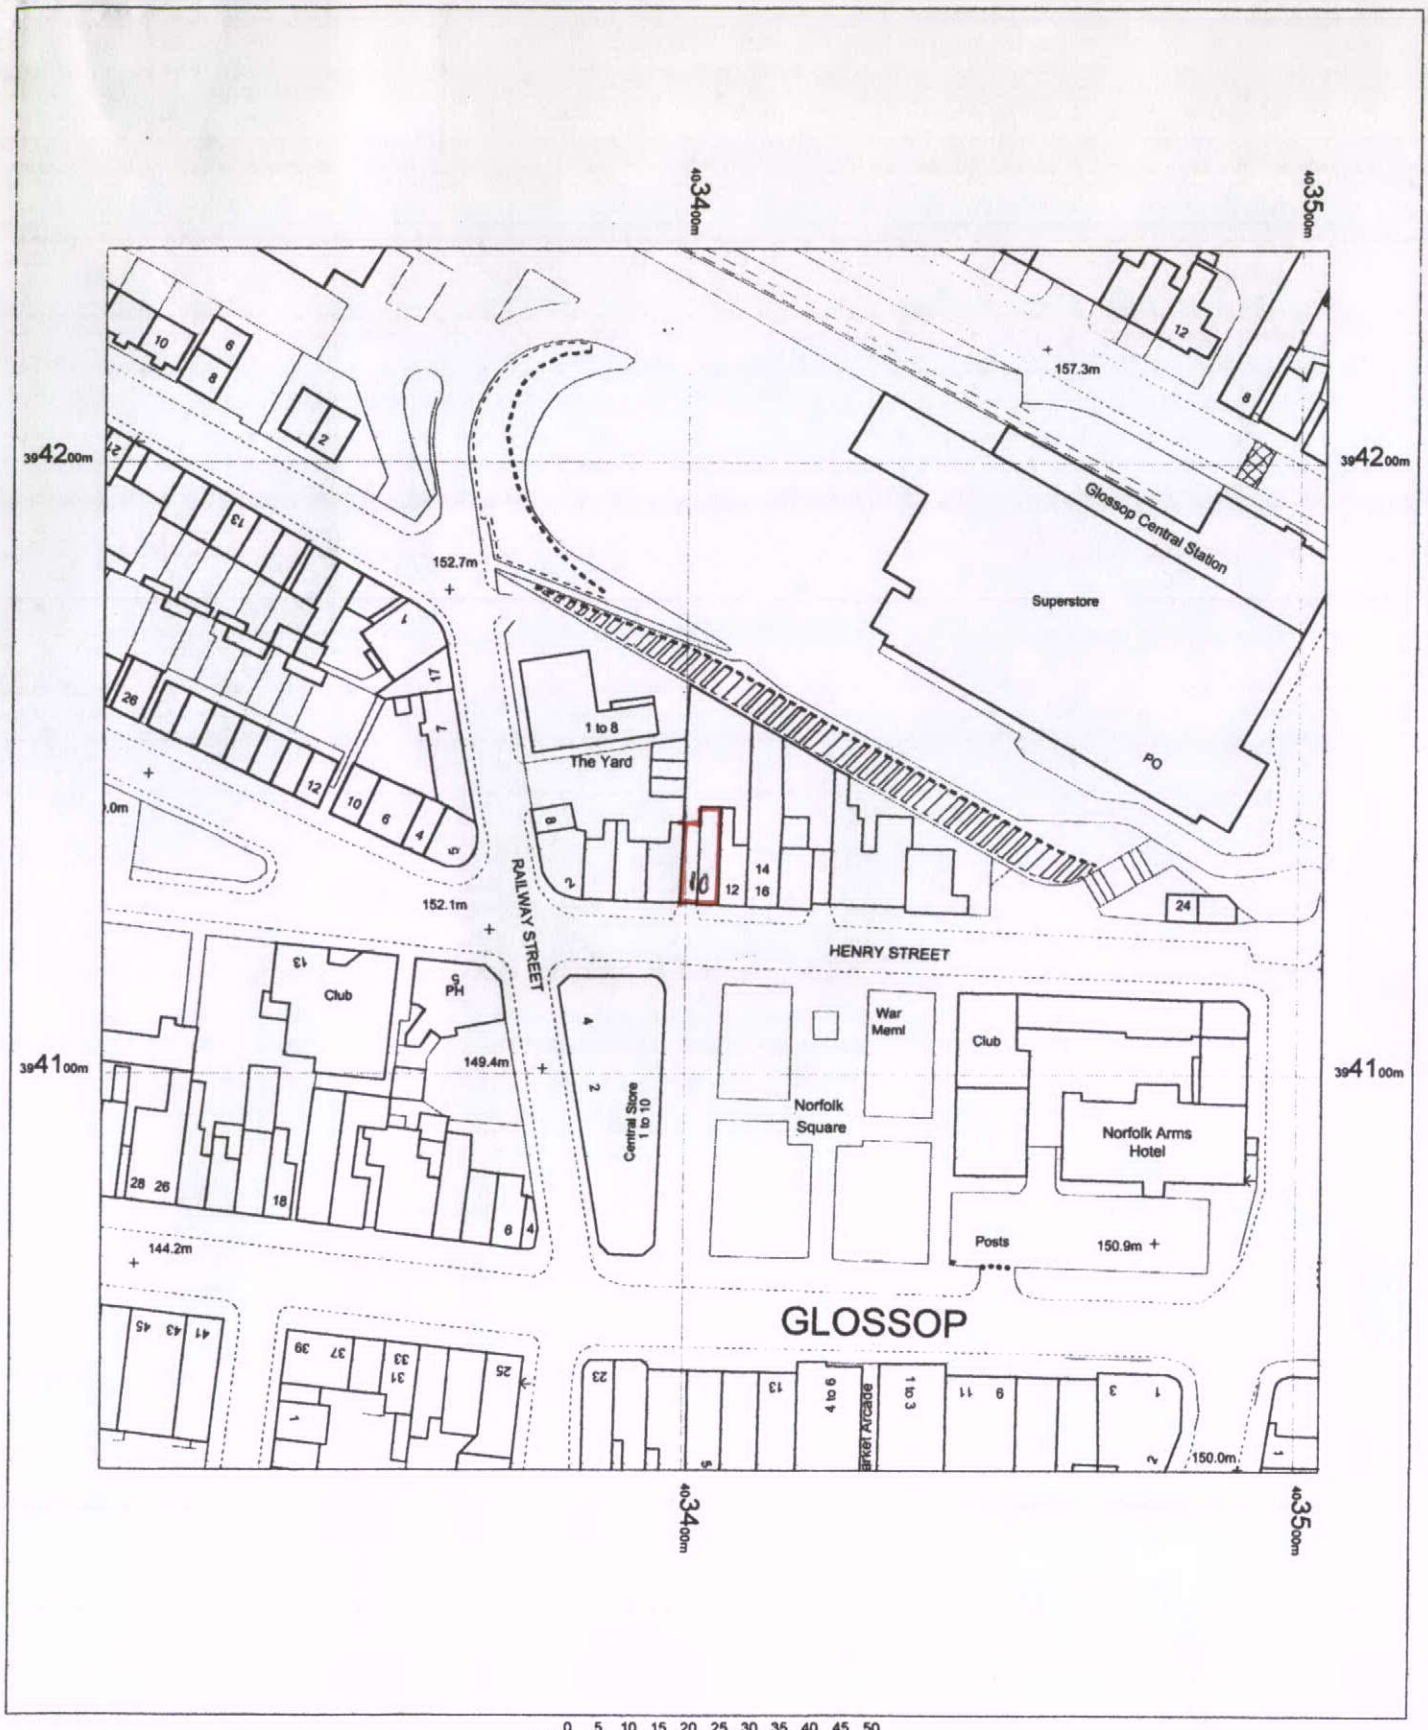

10 Henry Street
Glossop
Derbyshire
SK13 8BW

OS Mastermap
16 September 2011, ID: MDP-00095522
www.mapdataportal.co.uk

1:1250 scale print at A4, Centre: 403404 E, 394135 N

©Crown Copyright. Licence no. 10001998

N

Mapping sourced from Ordnance Survey

Maps @ Malcolm Hughes Ltd
Tel: 0161 926 0650