THIS DRAWING IS NOT TO BE COPIED OR REPRODUCED
WITHOUT THE PRIOR WRITTEN CONSENT OF PLANMART LTD.



Existing rear elevation.



Existing side elevation.

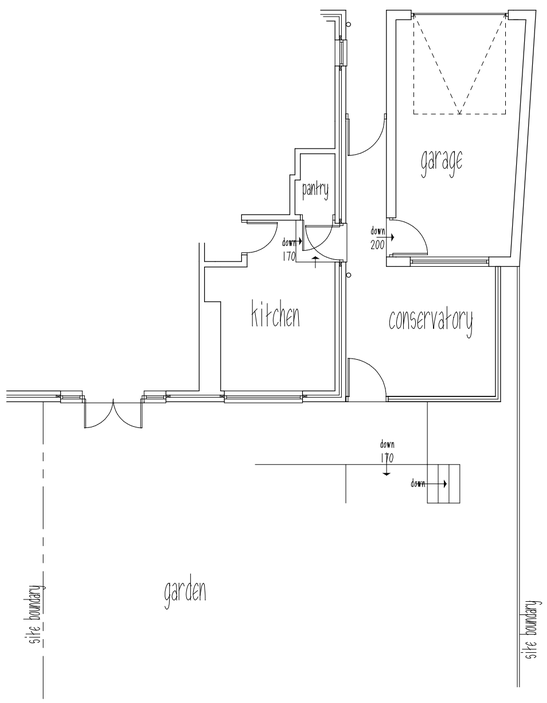

Existing ground floor plan.

PLANMART

Client:

Mr & Mrs Oliver,
3 Cavendish Avenue, Buxton. SK17 9AE.

Project:

Proposed single storey extension and internal alterations

Title:

Existing plan and elevations.

Scale: 1:100.	A2 sheet.
Drawn: MH	Date: Nov 2011
Project no.: 2404	Drawing no.: 2404-1

PLANMART LIMITED
53A High St. West, Glossop,
Derbyshire SK13 8AZ.
Tel: 01457 863153 E mail: planmart@btconnect.com