Building contractor responsible for measuring
All dimensions on site, prior starting works.
No responsibility rests with submission agent.

HPK/2012/0045

Proposed Gabel 2 storey extension forming Dining Room/Lounge/2 Beds + Front Porch At: 175, Hayfield Road, Birch Vale For: Mr R Pimlott. Scale 1:100, 1:50. Drg No SPM/

27 JAN 2012

27 JAN 2012

SPM/1108-

NOTE:-
OUTER LEAF OF NATURAL GRITSTONE TO BE REMOVED AND USED ON NEW GABLE WALL

'B'

'A'

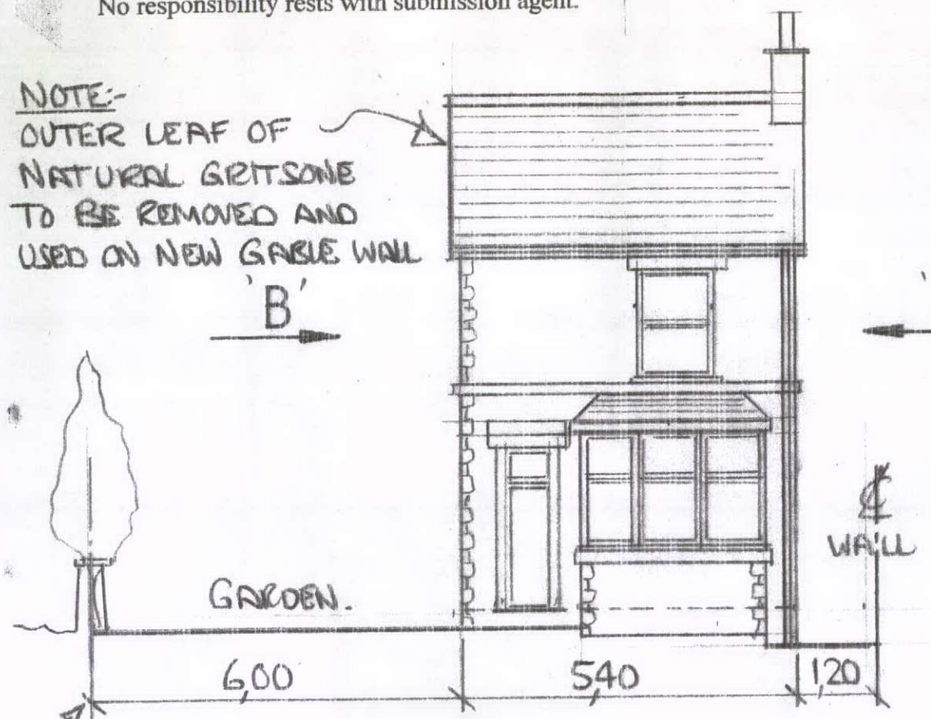

EXIST. FRONT ELEV

EXISTING N°2 CHIMNEY STACKS TO BE REMOVED AND ROOF MADE GOOD.

EXISTING NAT. STONE BLUE SLATED OUTBUILDING TO BE DEMOLISHED ORIG. USE OUTSIDE W.C. (SIZE 2,10 x 4,90 M)

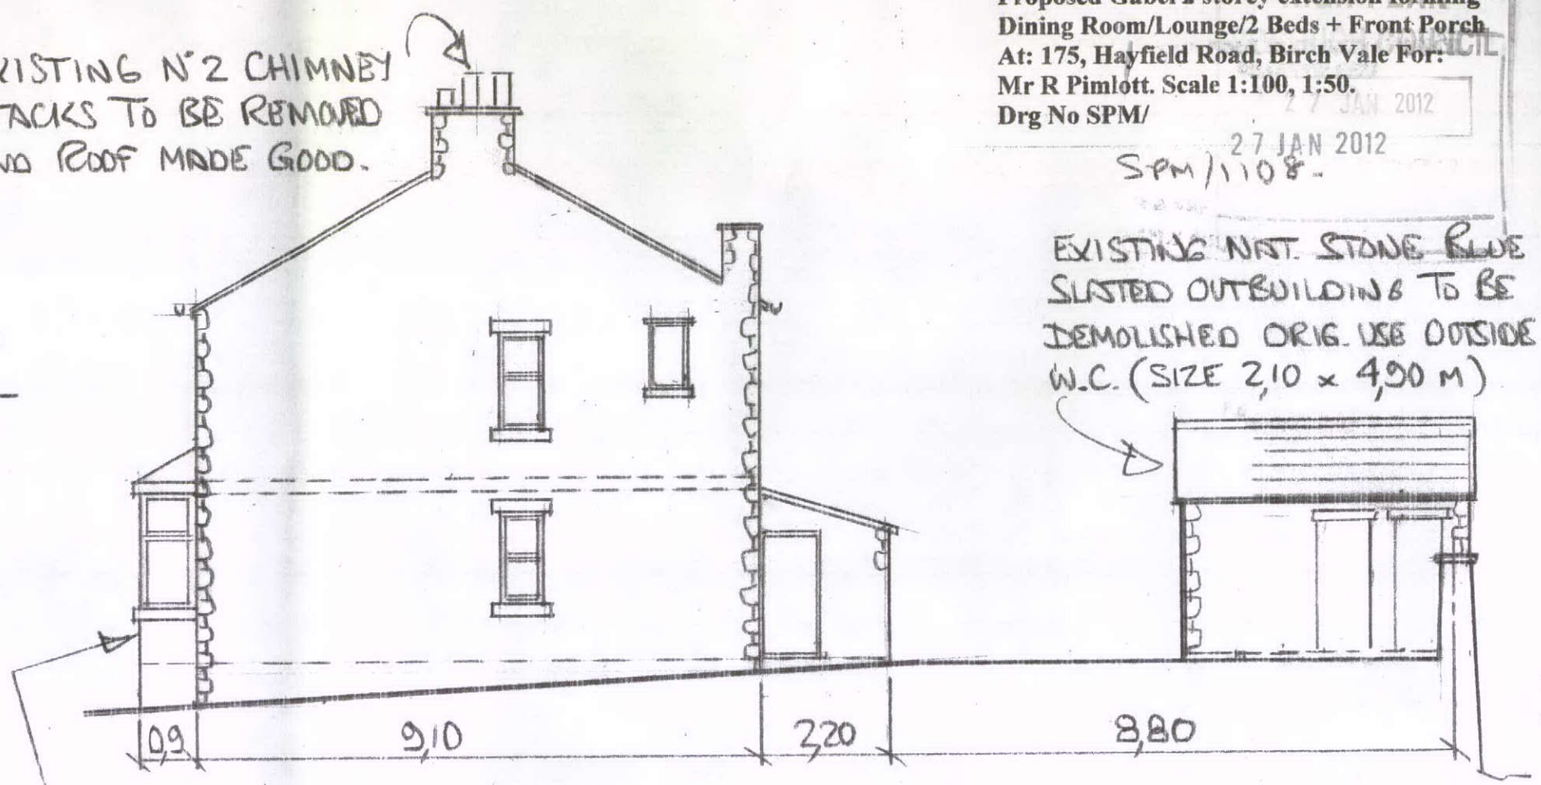

EXIST. VIEW ON 'A'

EXISTING FRONT BAY IN VERY BAD REPAIR TO BE REMOVED.

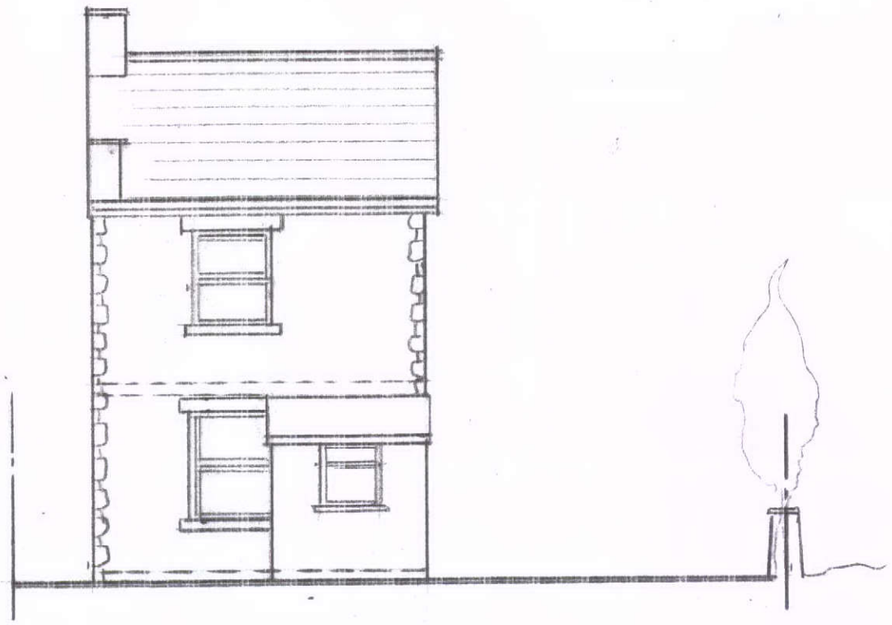

EXIST REAR ELEV.

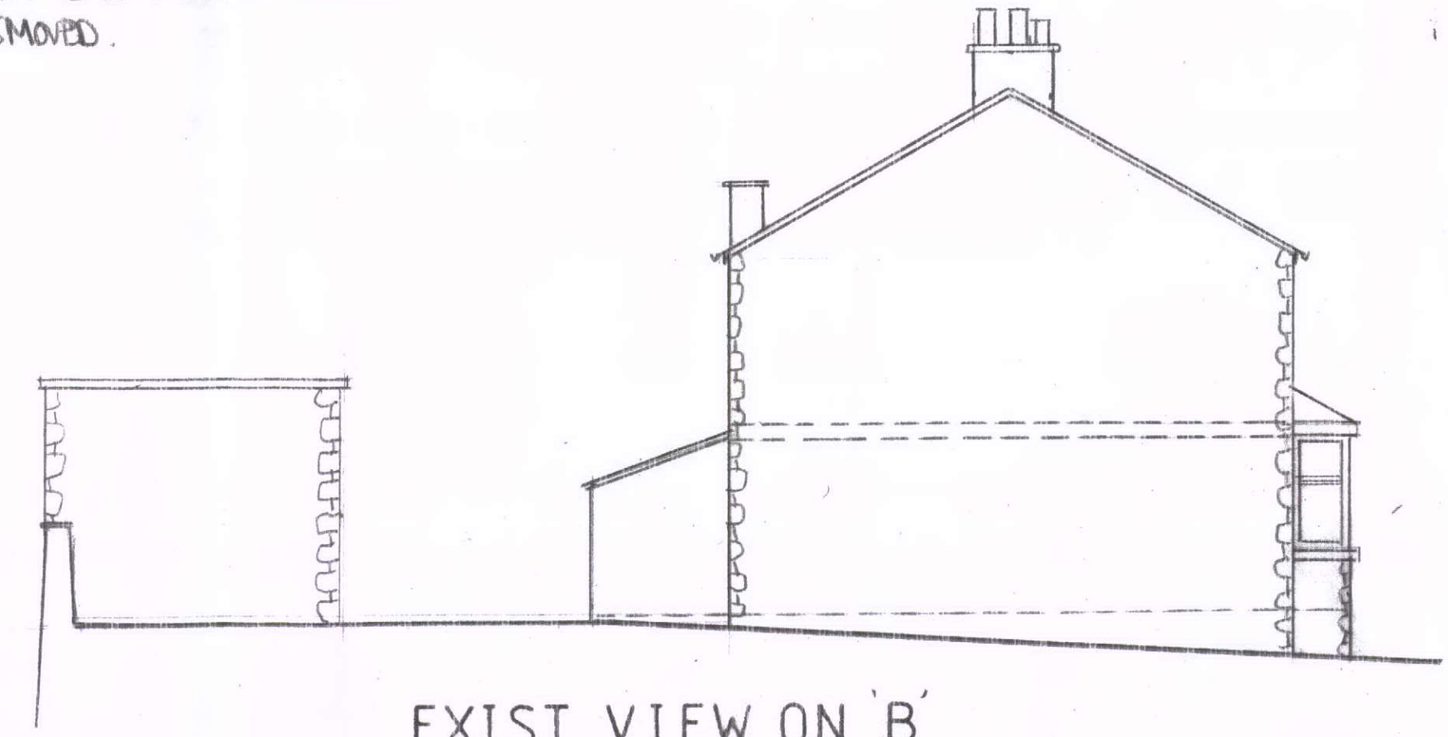

EXIST VIEW ON 'B'