HPK/2012/0045

27 JAN 2012

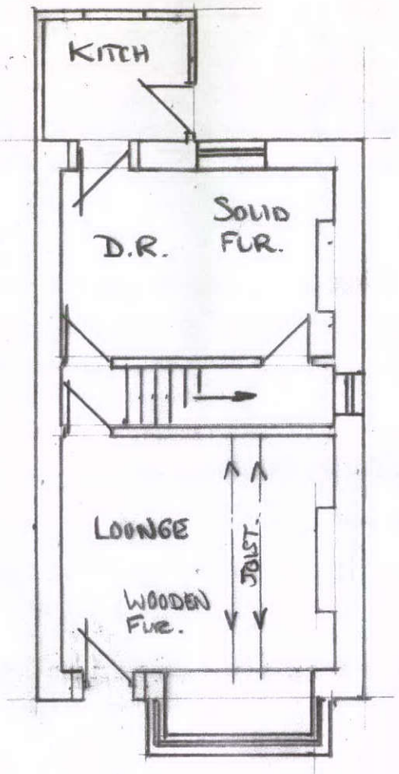

EXIST. GRD. FLR. PLAN

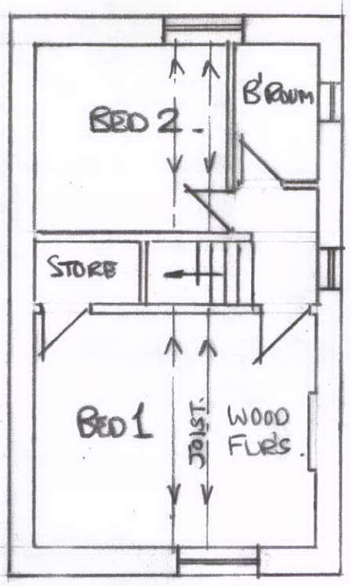

EXIST. 1ST. FLR. PLAN.

SPM/1109.

Building contractor responsible for measuring
All dimensions on site, prior starting works.
No responsibility rests with submission agent.

Proposed Gabel 2 storey extension forming Dining Room/Lounge/2 Beds + Front Porch
At: 175, Hayfield Road, Birch Vale For:
Mr R Pimlott. Scale 1:100, 1:50.
Drg No SPM/