Ordnance Survey
Mapping and Data Centre

N

0 20 m
Scale 1:1250

UK MAP CENTRE

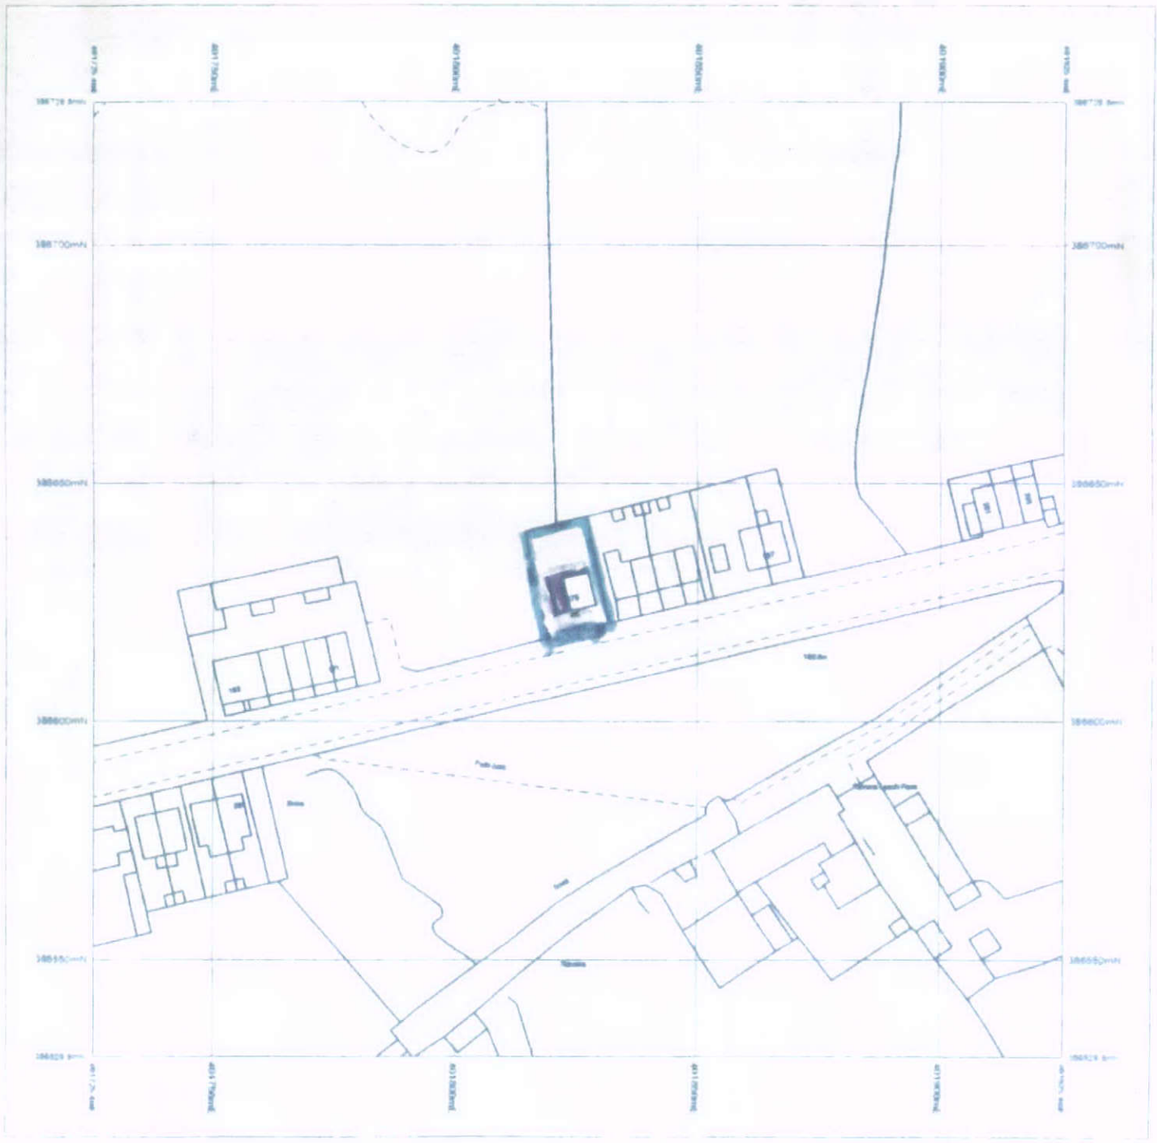

© Crown Copyright and database rights 2011 Ordnance Survey 100048957. The representation of road, track or path is no evidence of a boundary or right of way. The representation of features as lines is no evidence of a property boundary.

Supplied by: www.ukmapcentre.com
Serial Number: 3494
Centre Coordinates: 401825.4,386629.8

LOCATION PLAN. SCALE :- 1:1,250

Plot Ref: Mr & Mrs R Harrison

BLOCK PLAN
SCALE :- 1:200

HPK/2012/0045

COUNCIL

27 JAN 2012

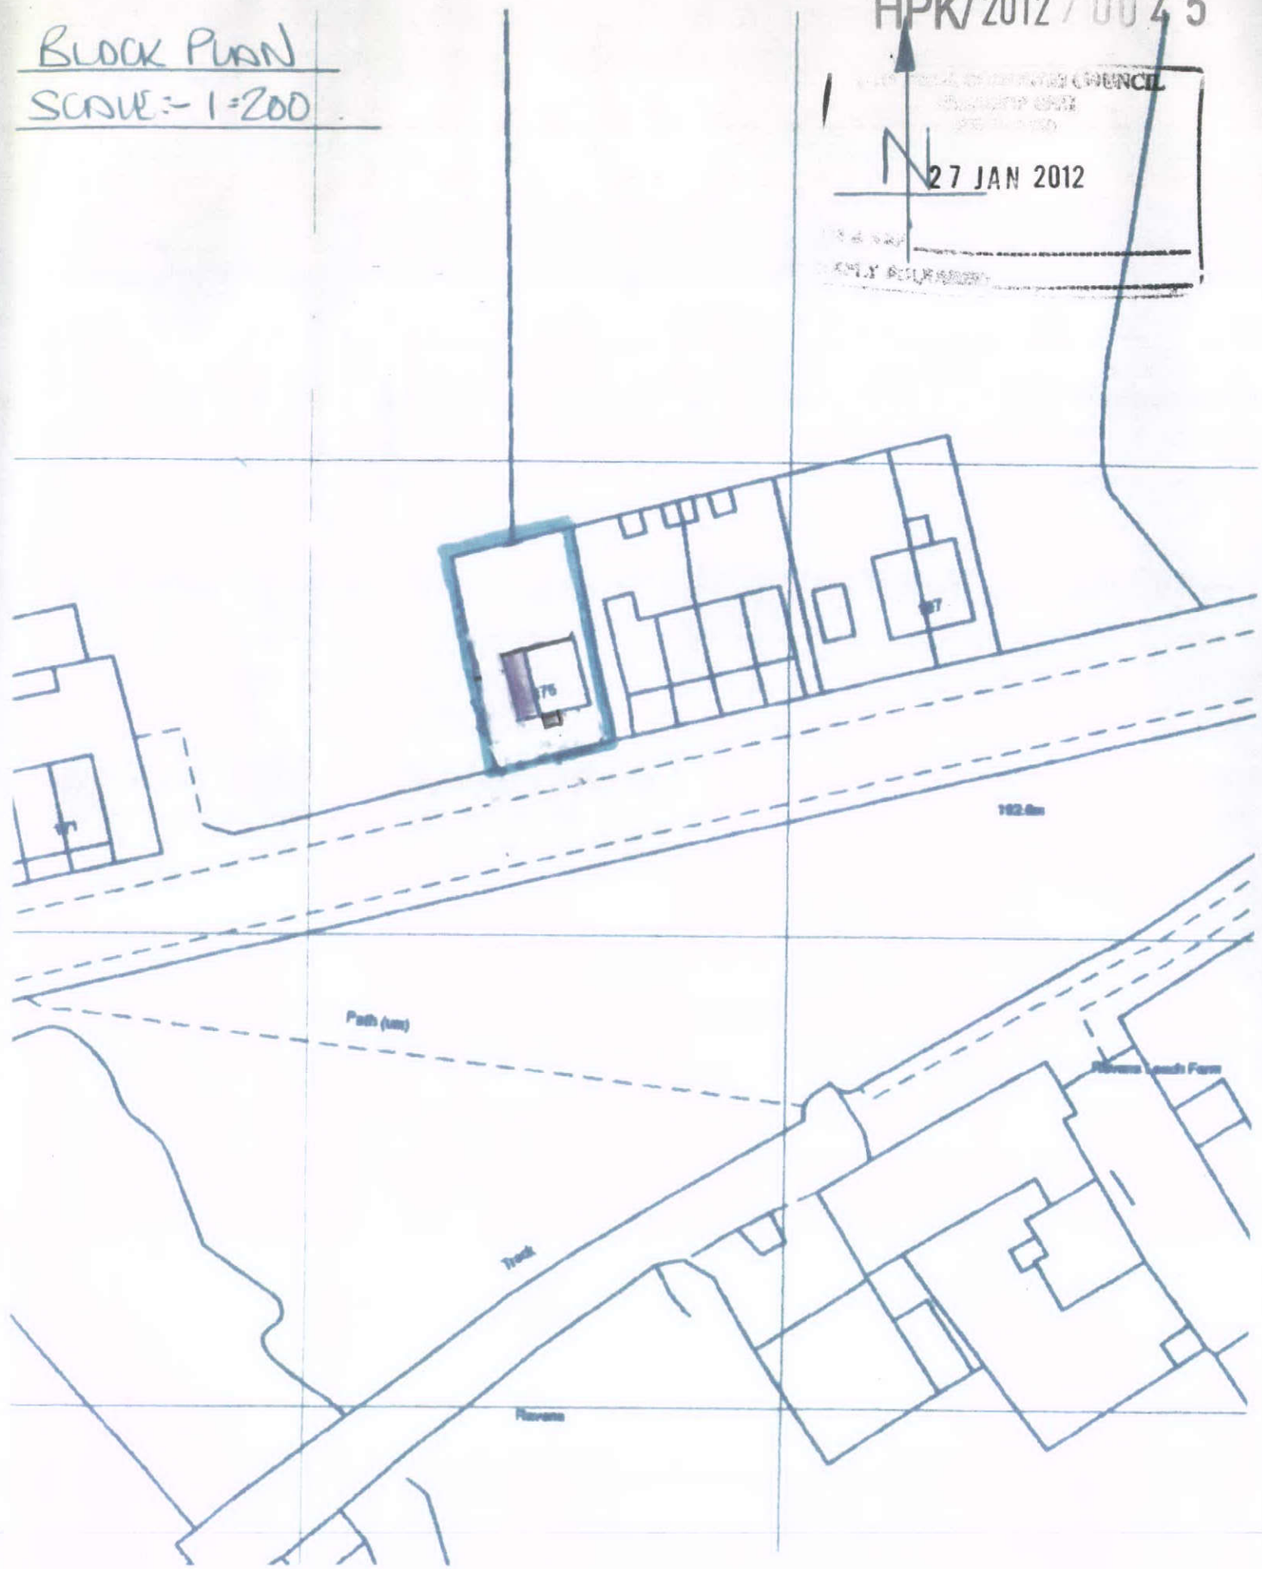

Building contractor responsible for measuring all dimensions on site, prior starting works. No responsibility rests with submission agent.

Proposed Gabel 2 storey extension forming Dining Room/Lounge/2 Beds + Front Porch
At: 175, Hayfield Road, Birch Vale For:
Mr R Pimlott. Scale 1:100, 1:50.
Drg No SPM/