Building contractor responsible for measuring
All dimensions on site, prior starting works.
No responsibility rests with submission agent.

HPK/2012/0045

Proposed Gabel 2 storey extension forming Dining Room/Lounge/2 Beds + Front Porch
At: 175, Hayfield Road, Birch Vale For: Mr R Pimlott. Scale 1:100, 1:50.
Drg No SPM/

27 JAN 2012
SPM/1110-0

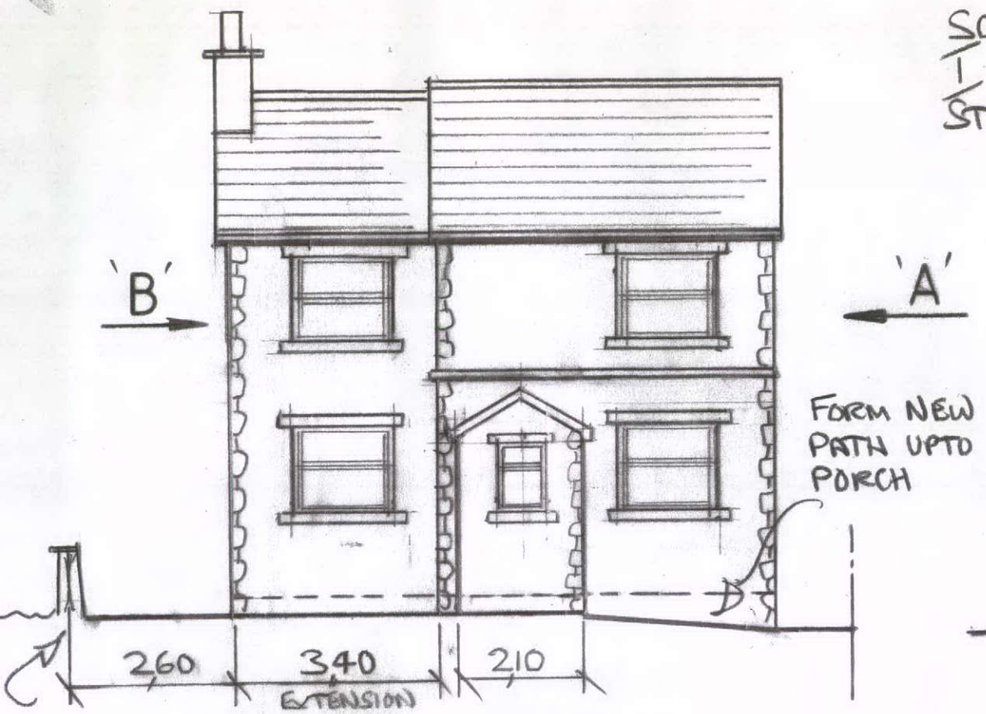

PROP. FRONT ELEV.

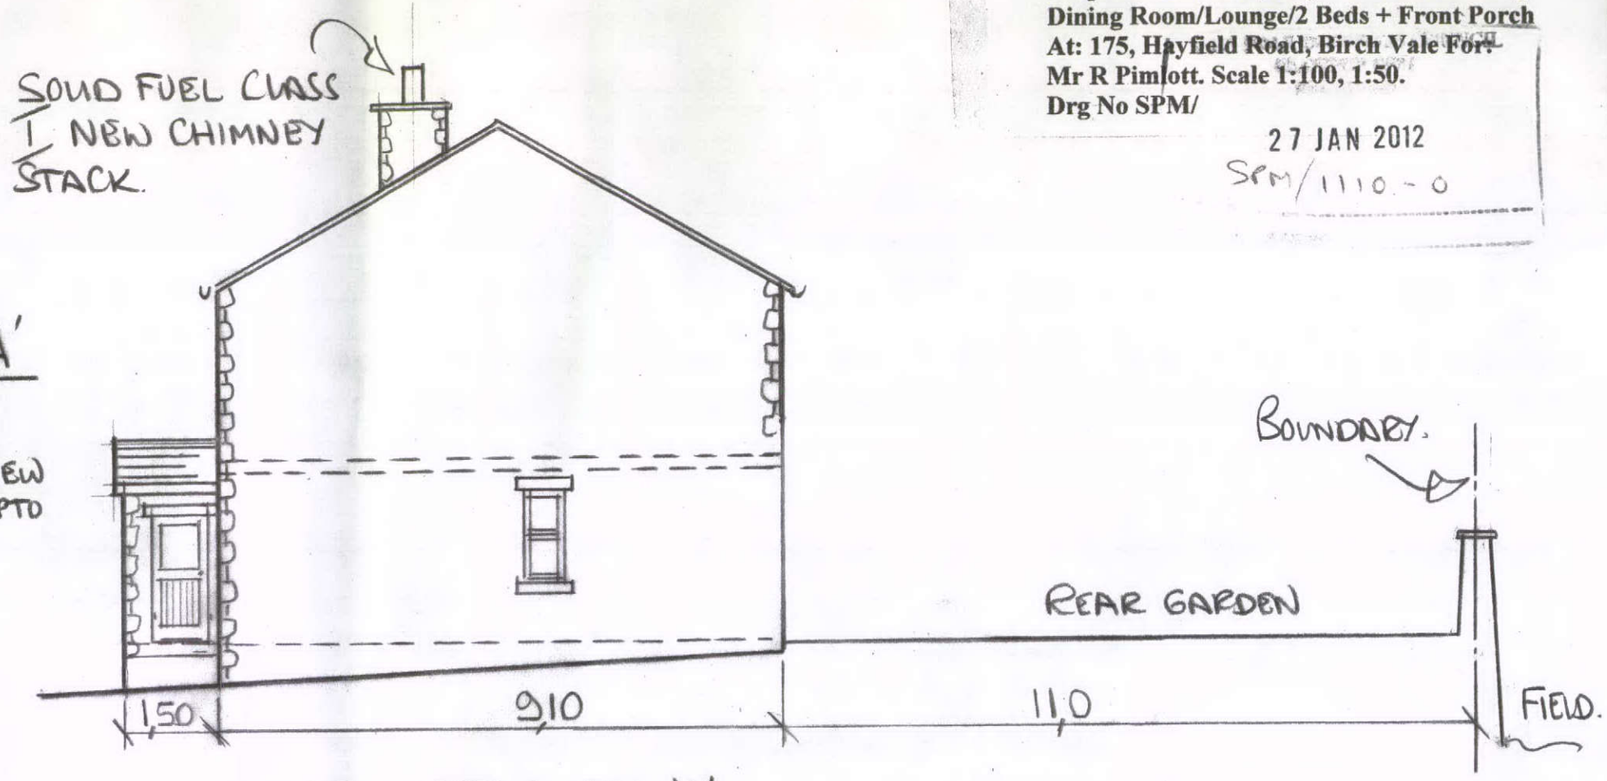

PROP. VIEW ON 'A'



PROP REAR ELEV.

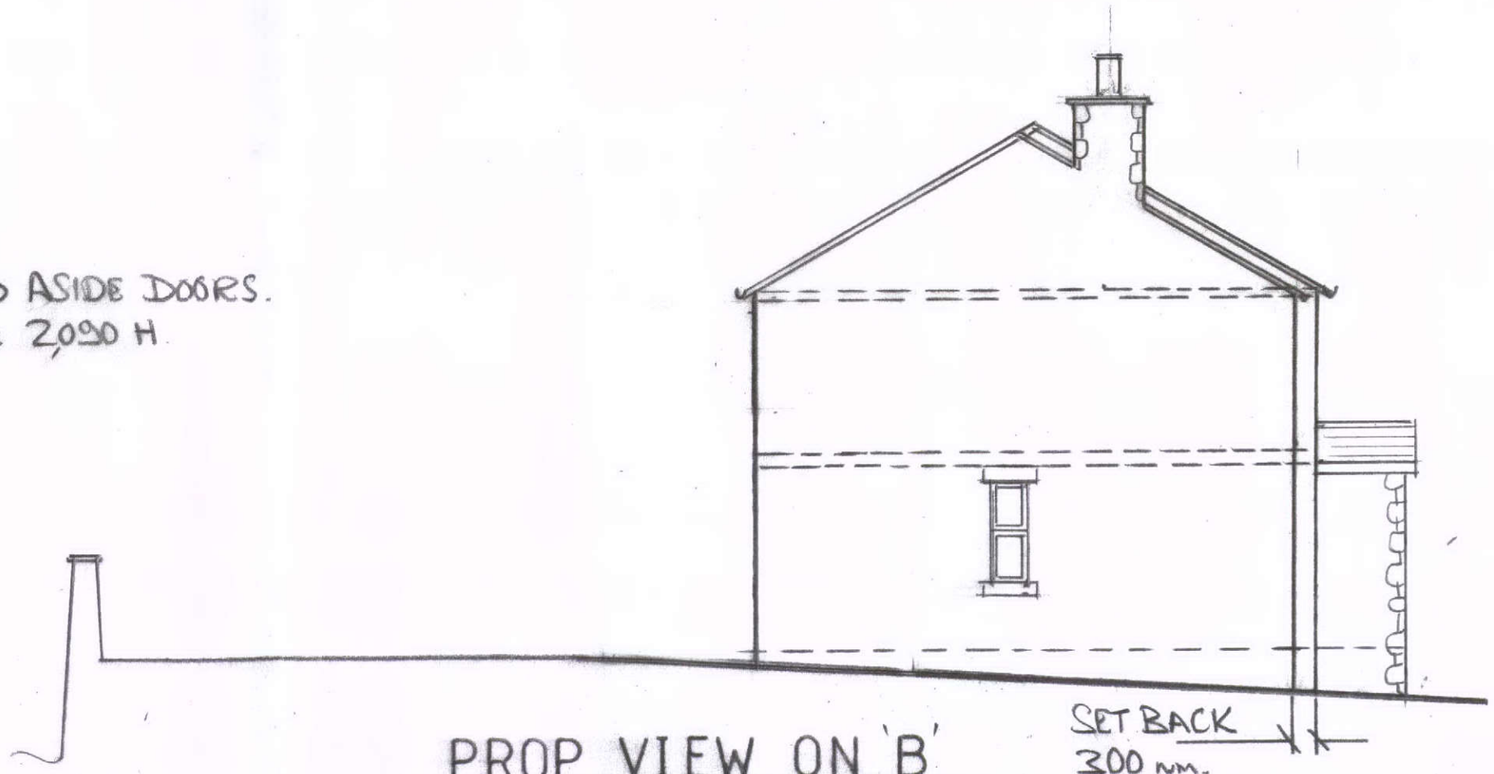

PROP VIEW ON 'B'