HPK/2012/0045

COUNCIL

27 JAN 2012

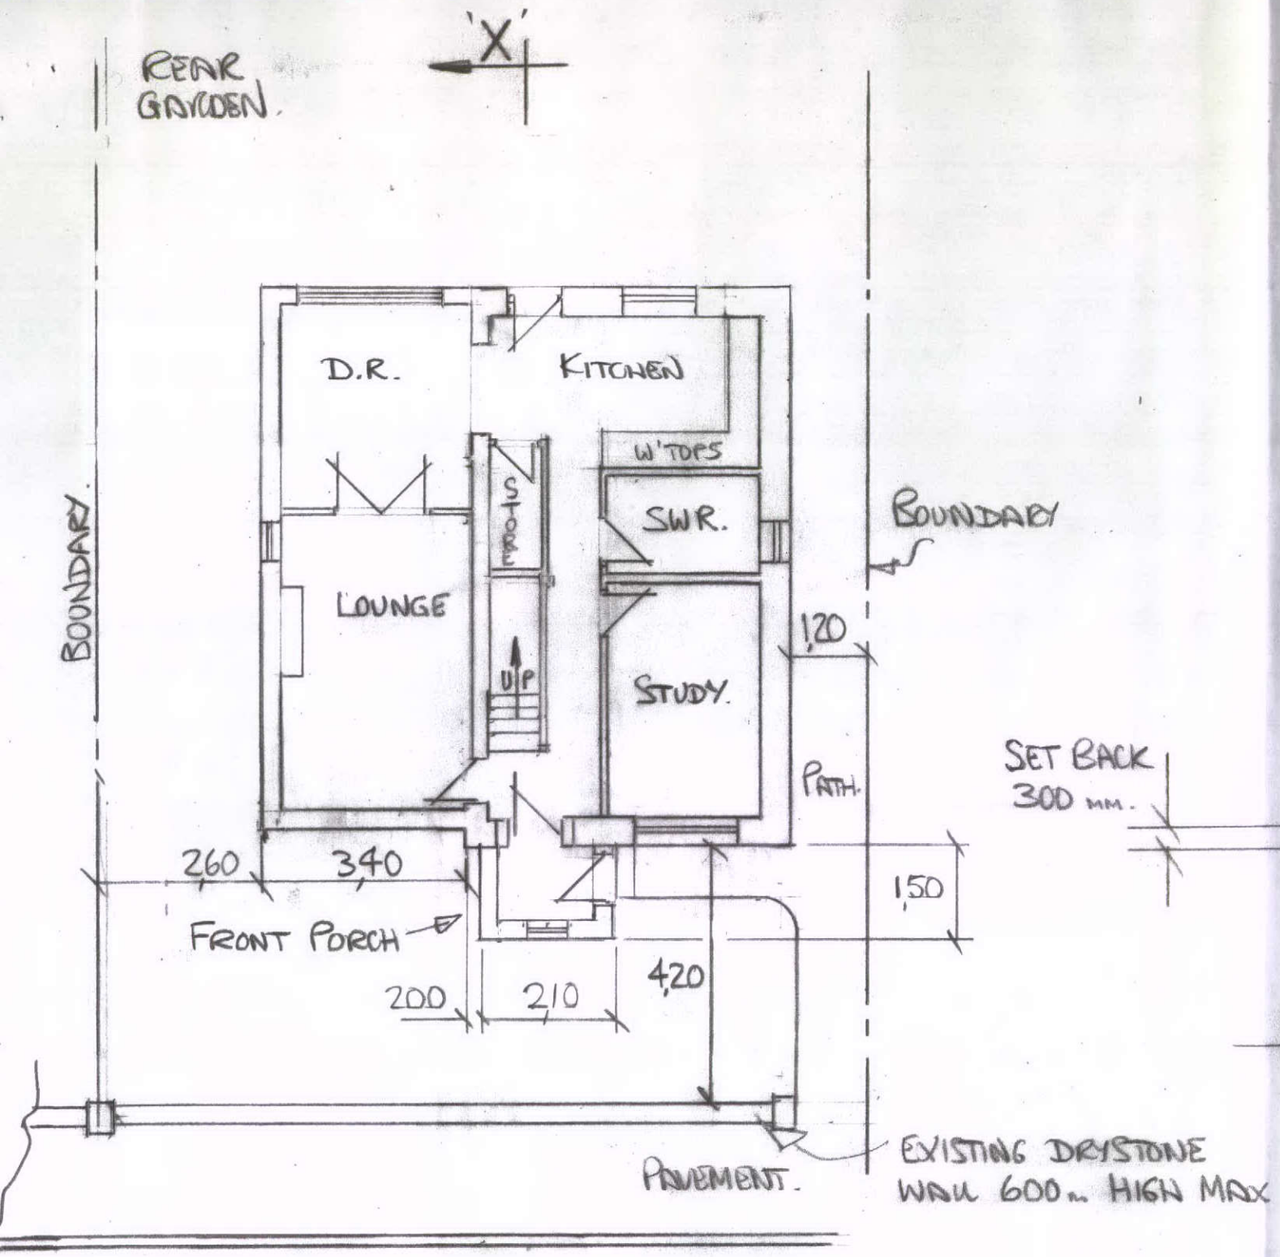

PROP GRD. FLR PLAN

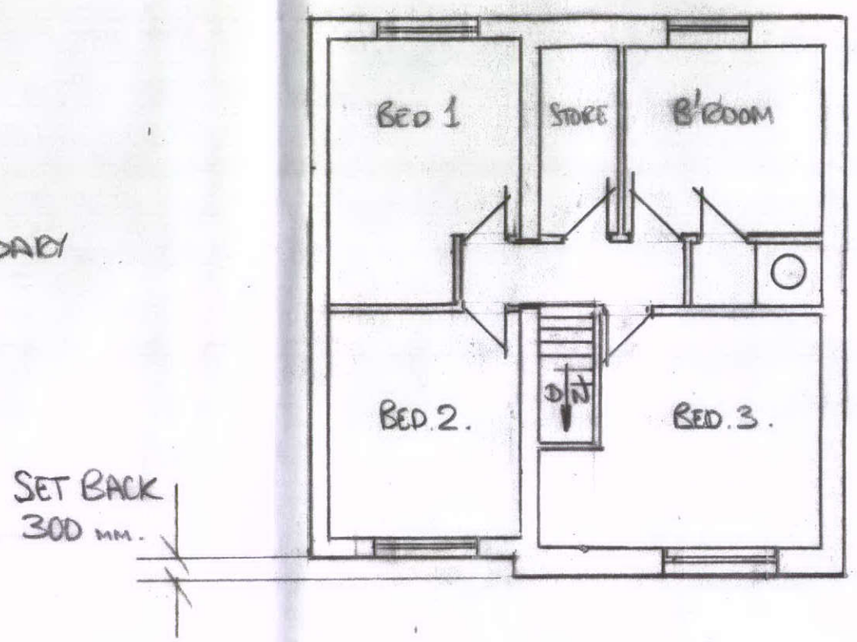

PROP 1ST FLR PLAN

Building contractor responsible for measuring
All dimensions on site, prior starting works.
No responsibility rests with submission agent.

SPM/1111-0

Proposed Gabel 2 storey extension forming Dining Room/Lounge/2 Beds + Front Porch At: 175, Hayfield Road, Birch Vale For: Mr R Pimlott. Scale 1:100, 1:50. Drg No SPM/