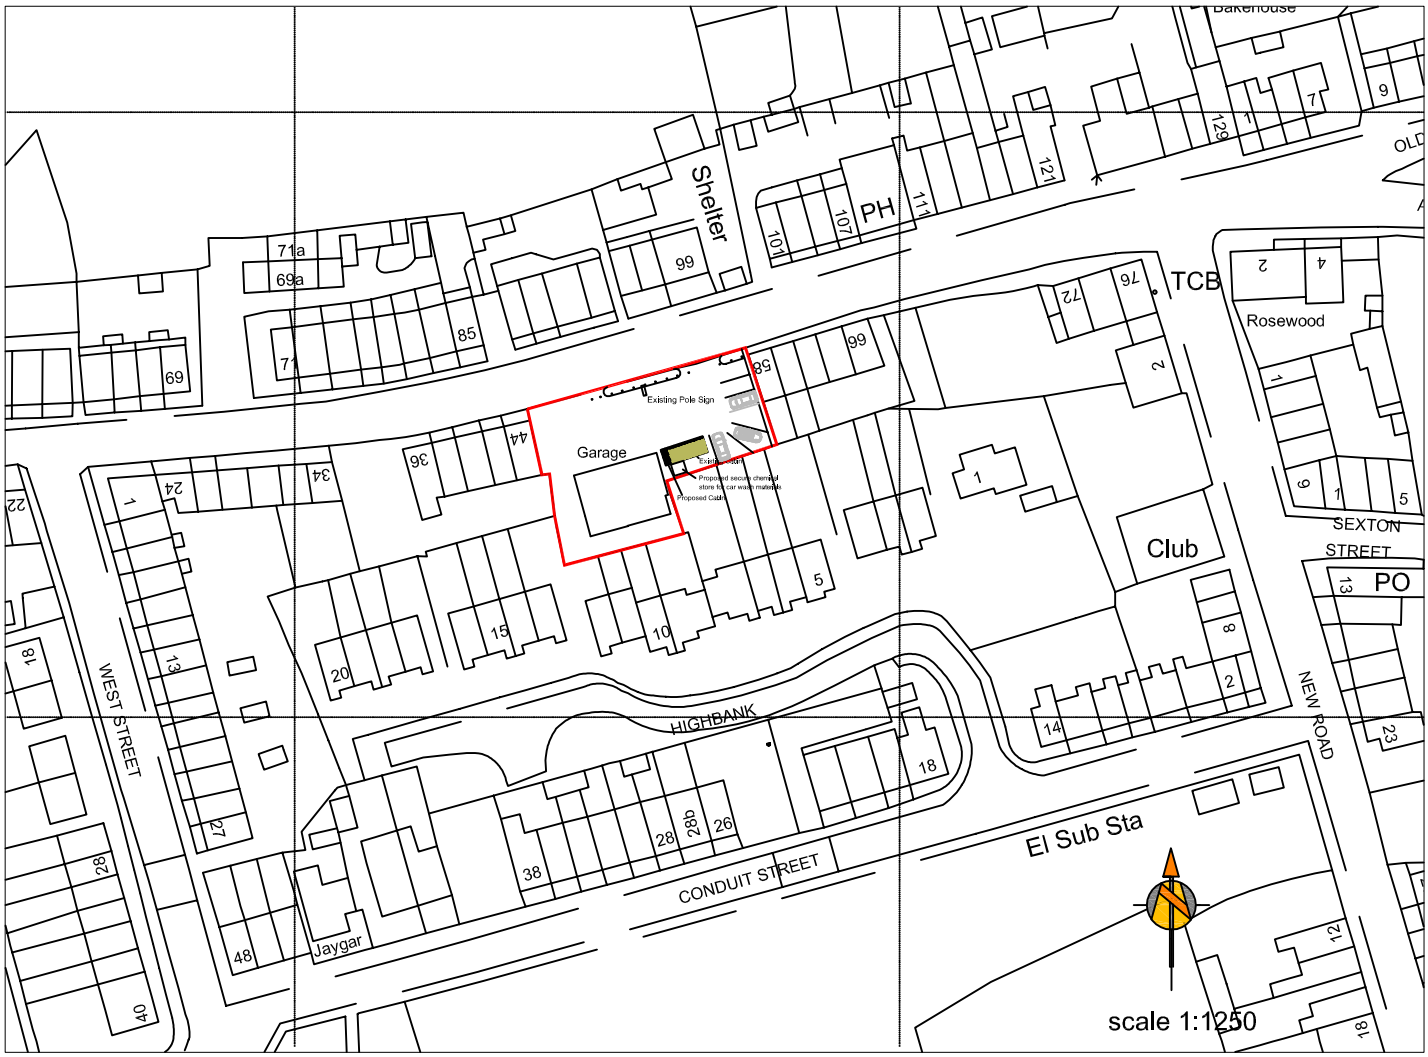

PROPOSED REFRESHMENT CABIN FOR
CAR WASH AND VEHICLE SERVICE CUSTOMERS AT

TINTWISTLE GARAGE MANCHESTER ROAD TINTWISTLE FOR

MRS.M.GECI

L O C A T I O N P L A N

scale 1:1250 drg.no. MG/1 date 1/12

J R A MOORHOUSE PLANNNING
chartered town planning consultant
18 DALE ROAD MARPLE STOCKPORT CHESHIRE SK6 6HA
tel: 0161 427 4808 e-mail a.moorhouse1@ntlworld.com