Existing Cabin - removed from site January 2012

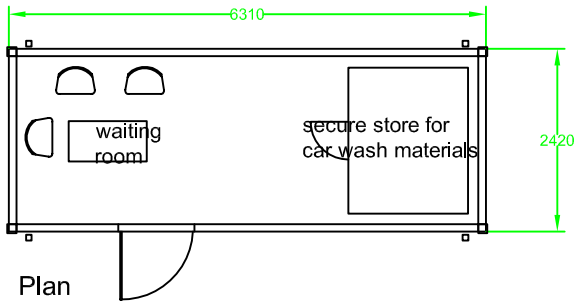

Plan

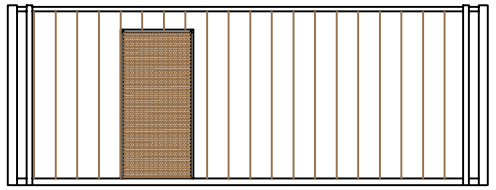

Front Elevation (north)

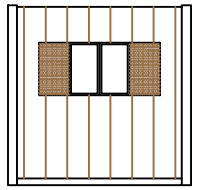

Side Elevation (east)

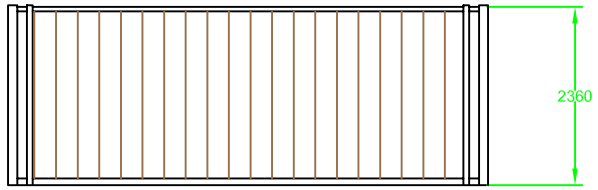

Rear Elevation (south)

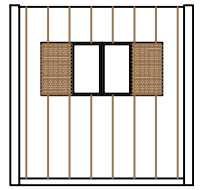

Side Elevation (west)

Proposed Cabin

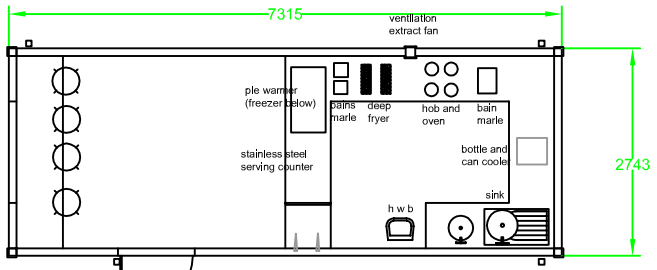

Plan

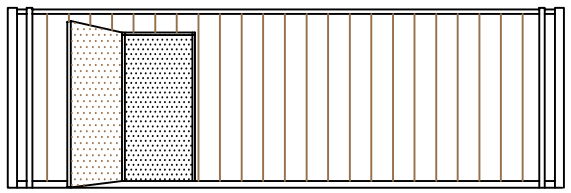

Front Elevation (north)

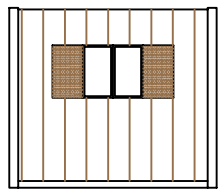

Side Elevation (east)

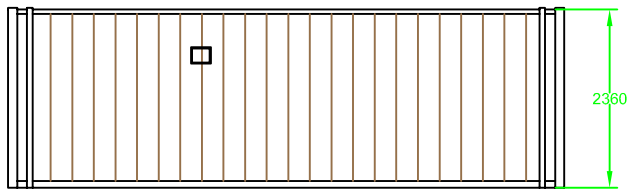

Rear Elevation (south)

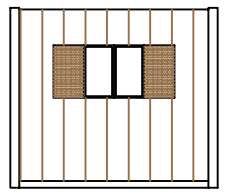

Side Elevation (west)

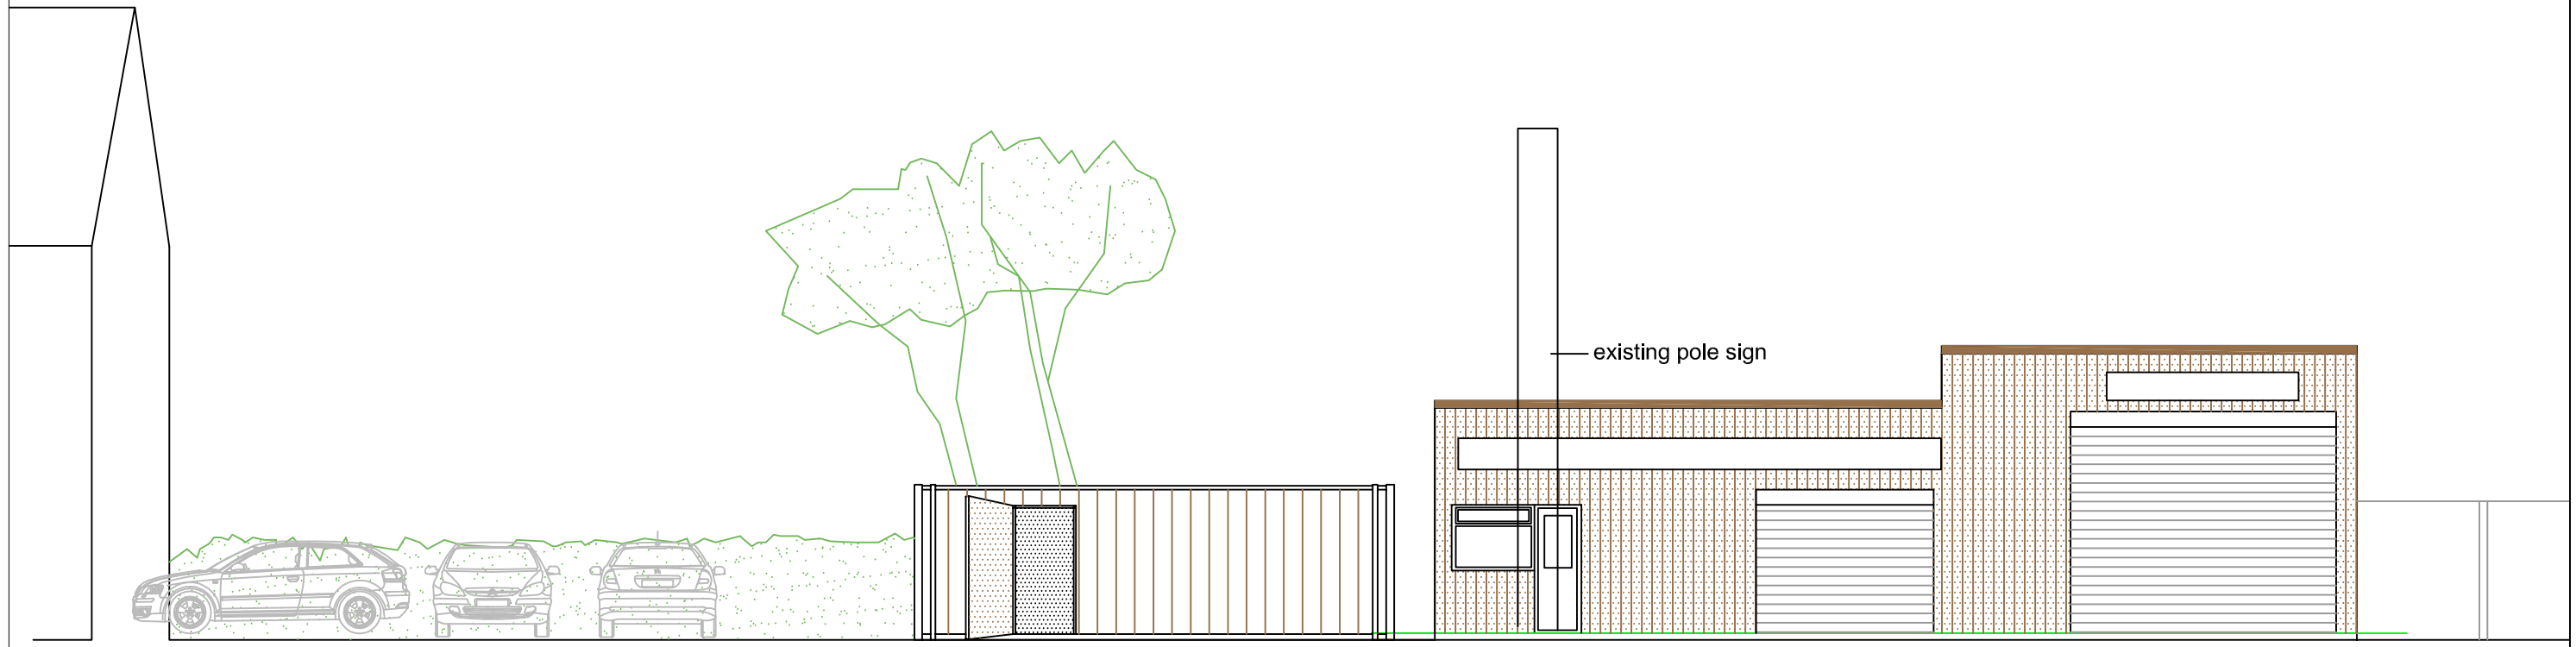

Site Elevation

scale 1:100

J R A MOORHOUSE PLANNNING

chartered town planning consultant

18 DALE ROAD MARPLE STOCKPORT CHESHIRE SK6 6HA

tel: 0161 427 4808 e-mail a.moorhouse1@ntlworld.com

PROPOSED REFRESHMENT CABIN FOR CAR WAS AND VEHICLE SERVICE CUSTOMERS AT

TINTWISTLE GARAGE MANCHESTER ROAD TINTWISTLE FOR

MRS.M.GECI

P L A N & E L E V A T I O N scale 1:100 drg.no. MG/3 date 1/12