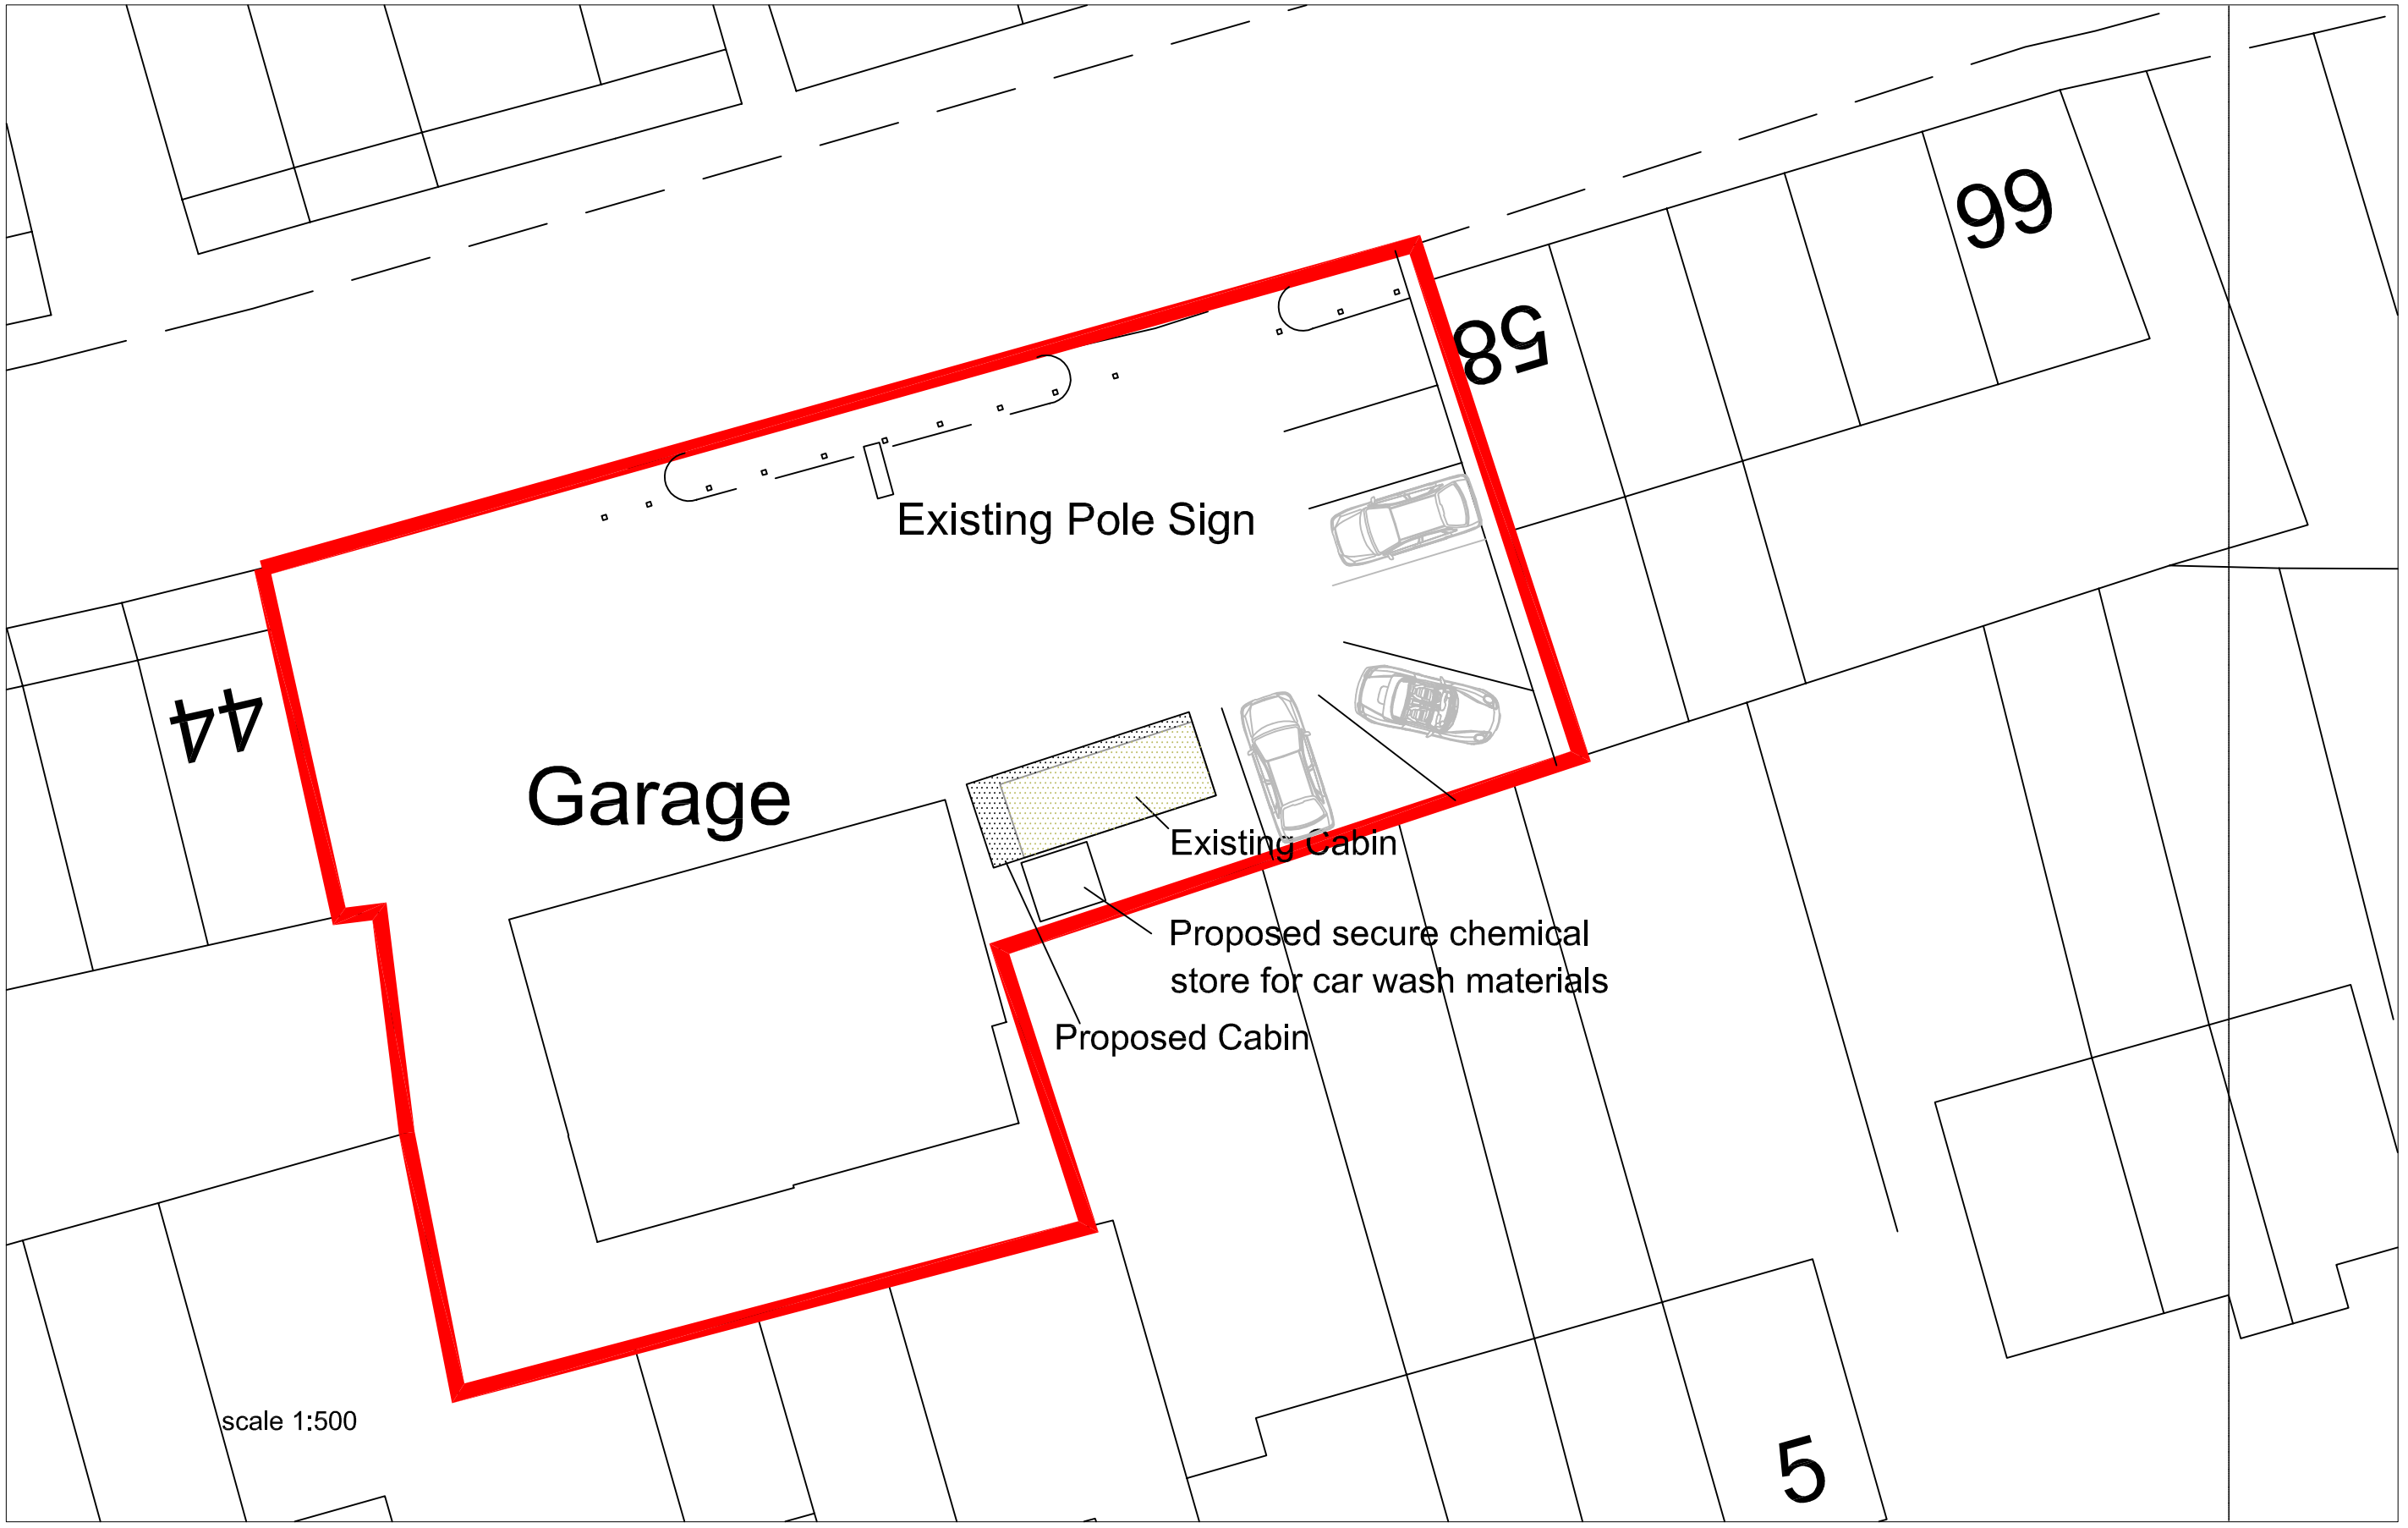

J R A MOORHOUSE PLANNNING
chartered town planning consultant
18 DALE ROAD MARPLE STOCKPORT CHESHIRE SK6 6HA
tel: 0161 427 4808 e-mail a.moorhouse1@ntlworld.com

PROPOSED REFRESHMENT CABIN FOR CAR WASH AND VEHICLE SERVICE CUSTOMERS AT

TINTWISTLE GARAGE MANCHESTER ROAD TINTWISTLE FOR

MRS.M.GECI

S I T E P L A N scale 1:200 drg.no. MG/2 date 1/12