HPK/2012/0046

LAND ADJOINING 87 CHAPEL ROAD,
WHALEY BRIDGE.

John F. Lomas. M.R.I.C.S., M.B.Eng
Rothbury
Chapel Road
Hayfield
High Peak SK22 2JF
Tel. 01663 745186

27 SEP 2012

OUTLINE PLANNING APPLICATION

RECEIVED
30 JAN 2012

close existing access

PROPOSED SITE PLAN

1 : 100

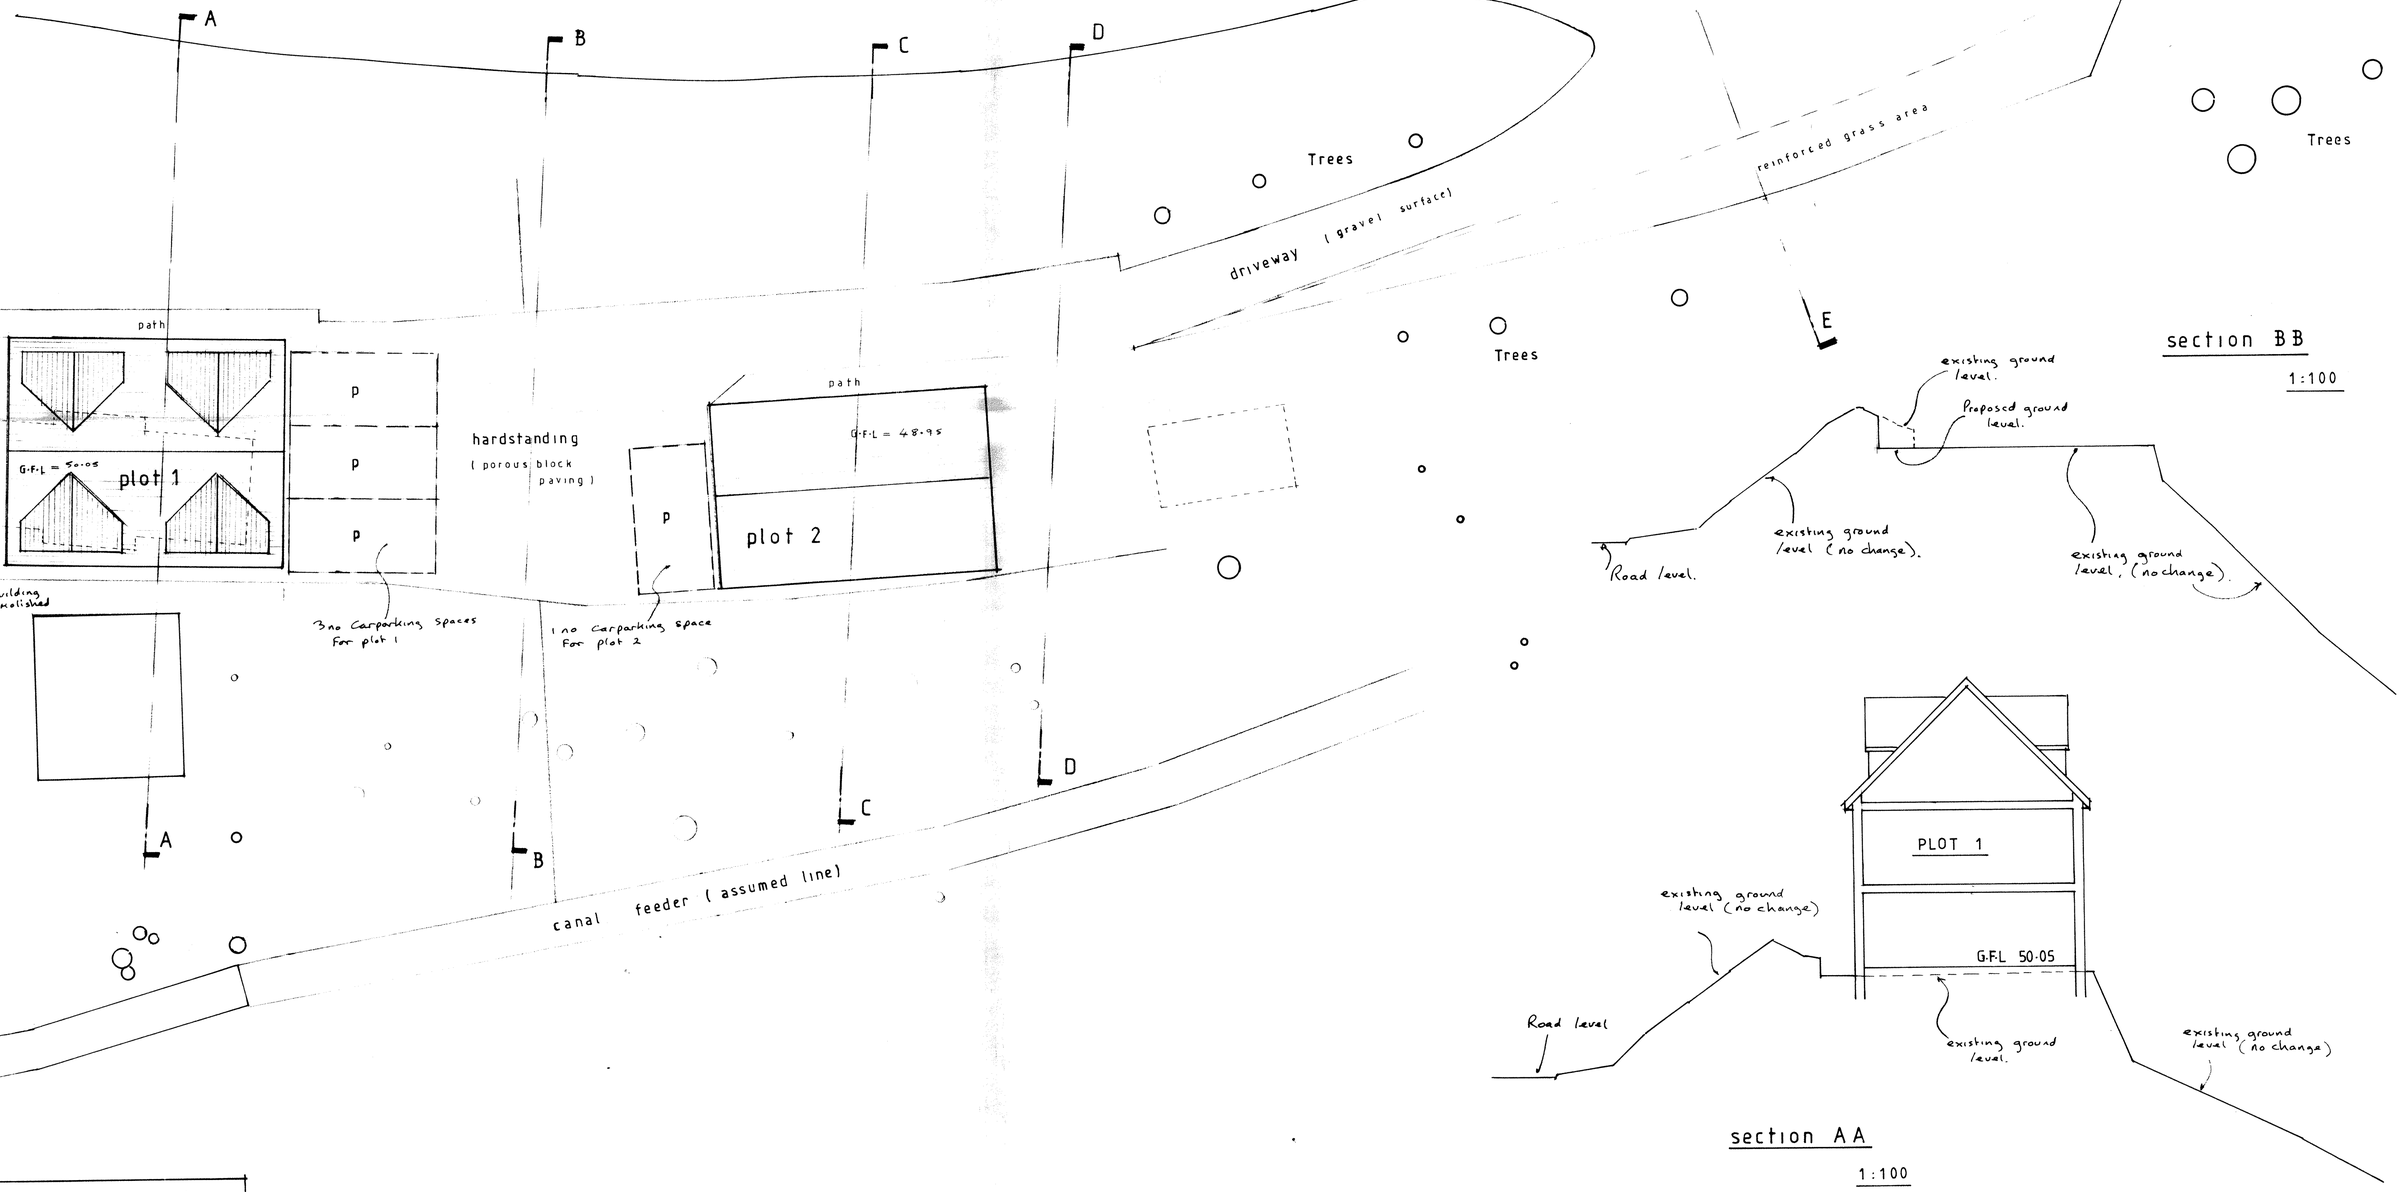

section BB

1:100

section AA

1:100

drg no 12 • 2 / 2