HPK/2012/0046
COUNCIL
30 JAN 2012

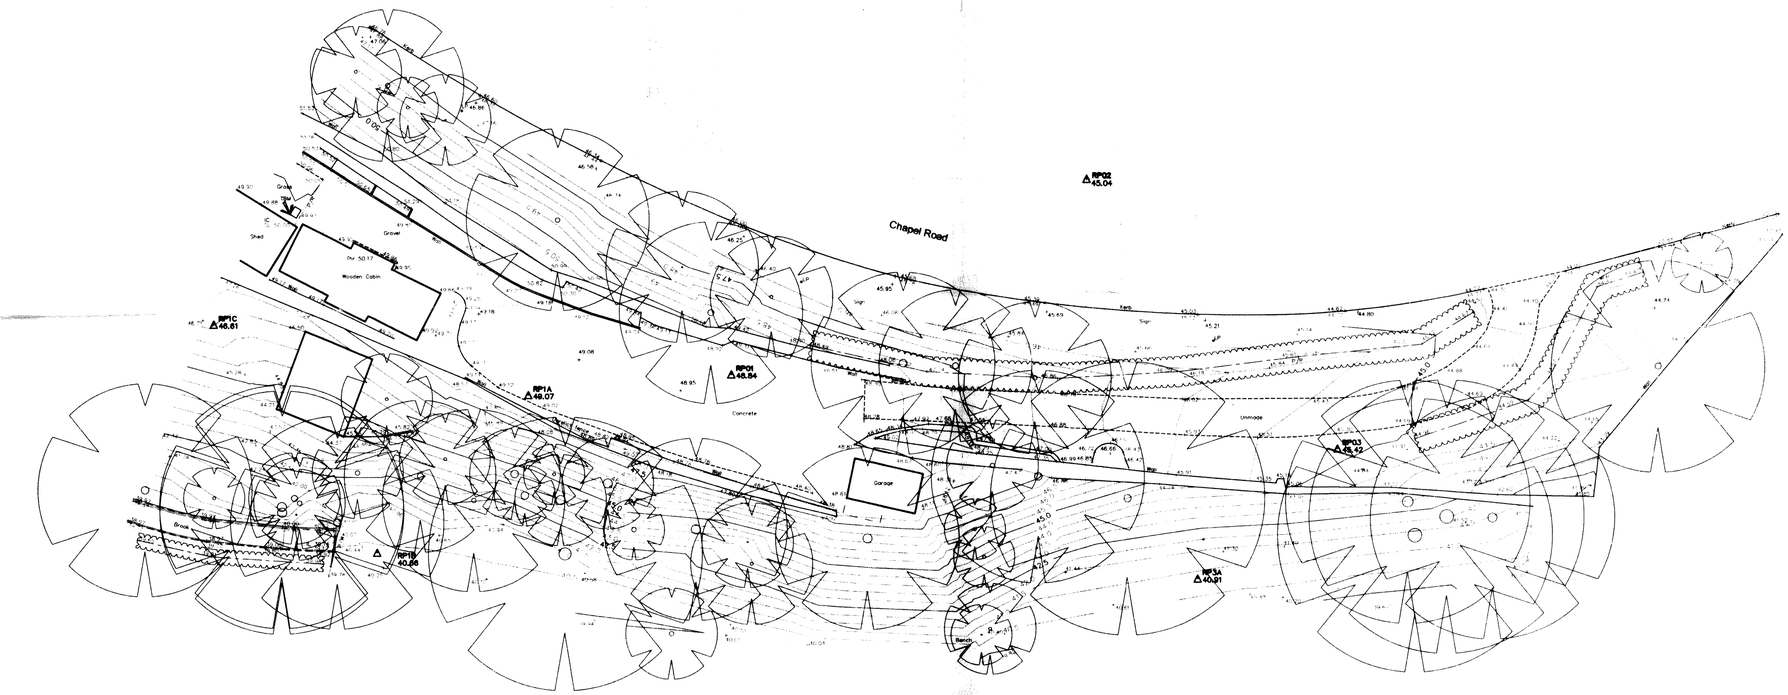

Topographical Survey Legend

B	Bollard	GV	Gas valve	RWP	Rain water pipe	Level prefix descriptions	
Bin	Litter bin	Hyd	Hydrant	SP	Soil pipe	Kerb level	
BS	Bus stop	IC	Inspection cover	ST	Stop tap	Bed level	
BT	British telecom ic	JB	Junction box	CMy	Cable stay	Cover level	
CPS	Concrete paving slabs	KO	Kerb outlet	SV	Stop valve	Paves level	
CTV	Cable television cover	LB	Letter box	TCB	Telephone call box	Floor level	
DR	Drain	LP	Lamp post	TL	Traffic light	Invert level	
Elec	Electrical ic	Mkr	Utility marker	TP	Telegraph pole	Parapet level	
EP	Elec. pole	MP	Mile post	TPS	Tactile paving slabs	Roof/ridge level	
ER	Earth rod	NP	Name plate	VP	Vent pipe	Soffit level	
FP	Flagpole	Po	Post	WM	Water meter	Arch springing level	
FT	Floodlight	PM	Parking meter	WO	Water outlet	Top of wall level	
G	Gully	RE	Rodding eye	UTL	Unable to lift	Threshold level	
GP	Gate post	RS	Road sign			Water level	

Fence annotation

B/W	Barbed wire		Fence
C/B	Closed boarded		Safety barrier
C/I	Corrugated iron		Gate
C/L	Chain link		Stile
C/P	Concrete panel		Hedge
H/R	Hand rail		Limit of foliage & tree canopy
I/R	Iron railings		
O/B	Open boarded		
P/C	Post & chain		
P/R	Post & rail		
P/W	Post & wire		
W/M	Wire mesh		

C/I — 50.00 Spot level

SSL1 50.00 Survey control station (Coordinated point)

Tree

Levels defining edge of carriageway are observed at channel (bottom of kerb). Unless otherwise stated

Survey Station Coordinates

Stn	Easting	Northing	Level
RP01	4976.82	4987.04	48.84
RP02	5000.00	5000.00	45.04
RP03	5016.53	4982.27	45.42
RP1A	4963.53	4985.60	49.07
RP1B	4953.60	4975.26	40.66
RP1C	4942.85	4980.21	46.61
RP3A	5007.40	4973.73	40.91

Indicative N

Head and Registered Office
Willow Bank House
Old Road
Handforth · Wilmslow
Cheshire SK9 3AZ
Tel. 01625 533444
Fax 01625 526815
Email mail@surveys.co.uk
Web www.surveys.co.uk

Levels are related to **TBM**
Value **50.00m**
Located on IC cover, as shown by arrow.

Coordinates are related to **Local Grid**

Scale **1:200**

0 2 4 6 8 10 12 14 16 18
metres

The accuracy of this survey is commensurate with the drawing scale specified within the title block. Copyright in this drawing remains with Survey Systems Ltd Do not scale from this drawing, work to figured dimensions. Check all dimensions on-site. In the event of any discrepancy, please refer query to Survey Systems Ltd

Client Mr & Mrs Bromley

Title

Topographical Survey
87 Chapel Road
Whaley Bridge
High Peak

Surveyed	DI RP	Drawn	PG
Date	Jan 2011	Checked	AG
CAD file name	13759	Revision No	Sheet size A1

Drawing No. **SSL:13759:200:1·1**

SURVEYSystems LIMITED
www.surveys.co.uk mail@surveys.co.uk
© Registered in England No 1575674