Bank End Farm, Kinder Road, Hayfield, High Peak, SK22 2LE

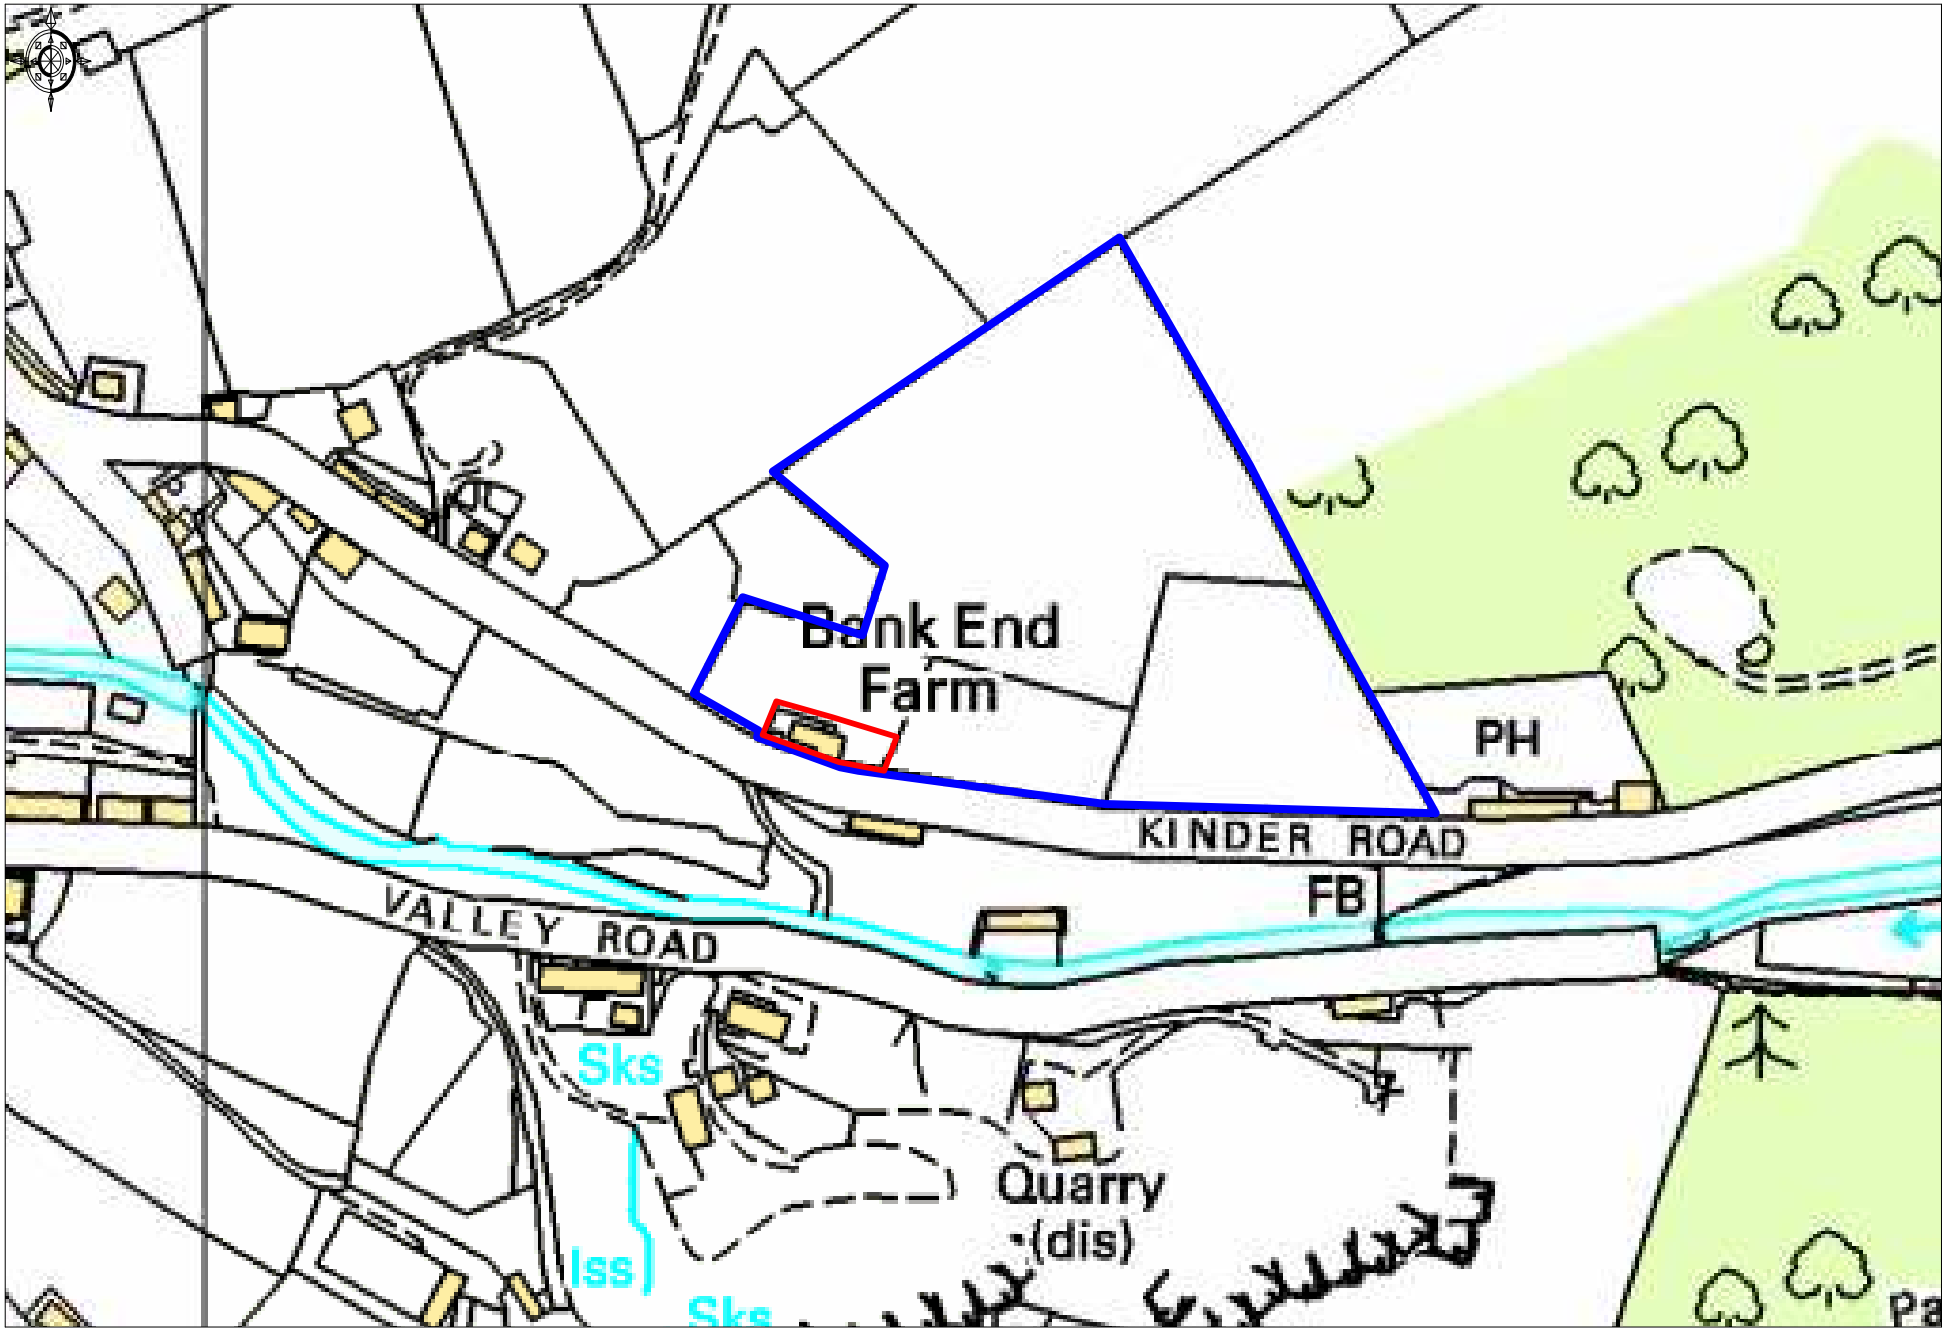

Ordnance Survey © Crown Copyright 2012. All rights reserved. Licence number 100020449. Plotted Scale - 1:2500

Promap®