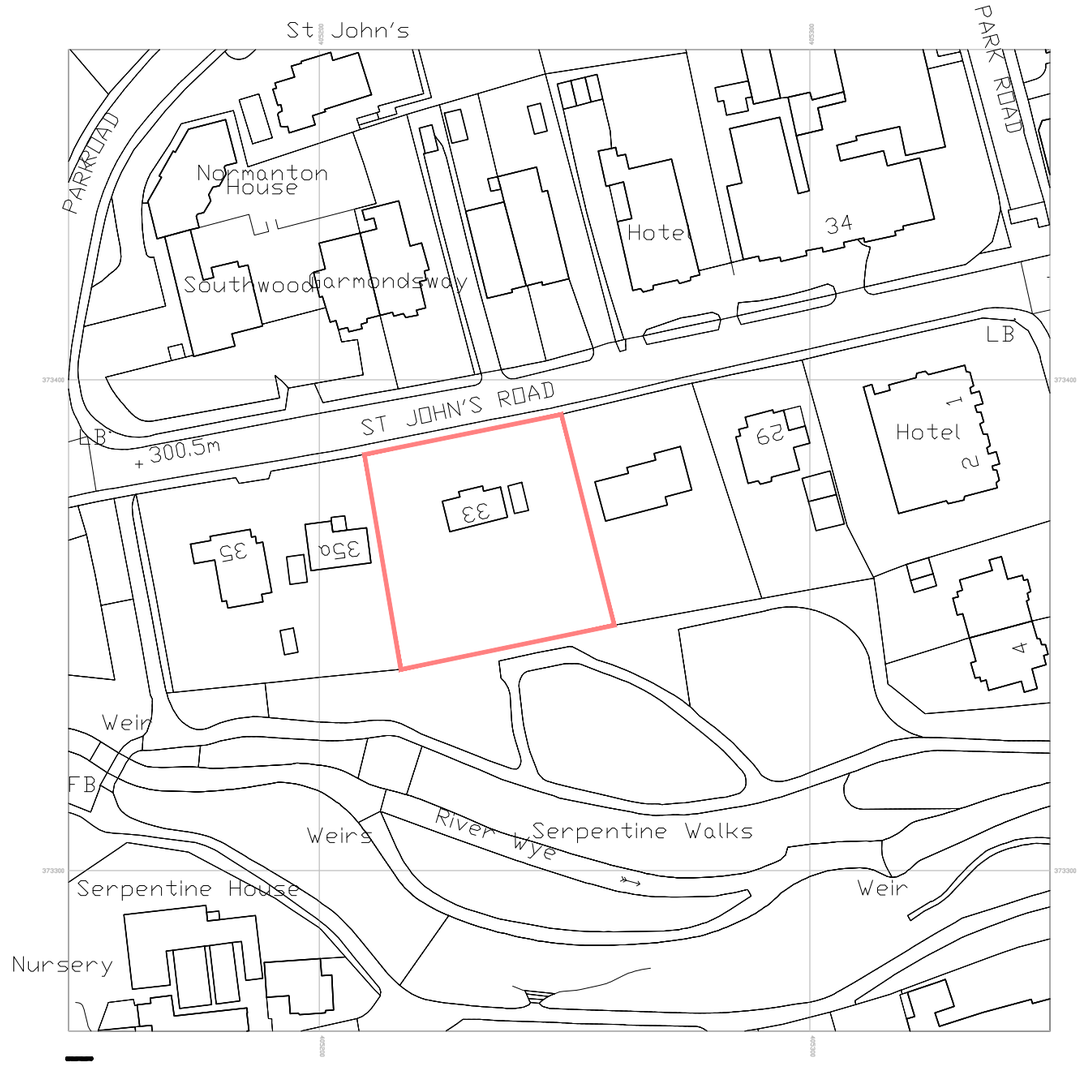

LOCATION PLAN
Scale 1:1250

Streetwise licence No. 100047474

INDICATIVE NORTH

The Contractor is to check and verify all building and site dimensions, levels, sewer invert levels and positions of drains before works start. Any discrepancy to be notified to Jones AD. **DO NOT SCALE FROM THIS DRAWING**
This drawing and the building works depicted are the copyright of Jones AD. and may not be reproduced or amended except by written permission.
No liability will be accepted for amendments made by other persons.

Rev.	Date	Drn.	Chk.	Revision

PLANNING SUBMISSION

PROJECT
SYCAMORE DEVELOPMENTS
PROPOSED RESIDENTIAL DEVELOPMENT
33 ST JOHN'S ROAD BUXTON

DRAWING
LOCATION PLAN

SCALE 1:1250 @A3	CHECKED WJ
DATE JULY 2010	DRAWN WJ
DWG. No. DF17_05	REVISION

Jones AD
18 Boat Horse Lane
Crick, Northants
NN6 7TH

T: 01788 822430
F: 01788 822430
E: info@jones-ad.co.uk
www.jones-ad.co.uk

JONES
architecture + design