B.S. Mills

HPK/2012/0055

09 FEB 2012

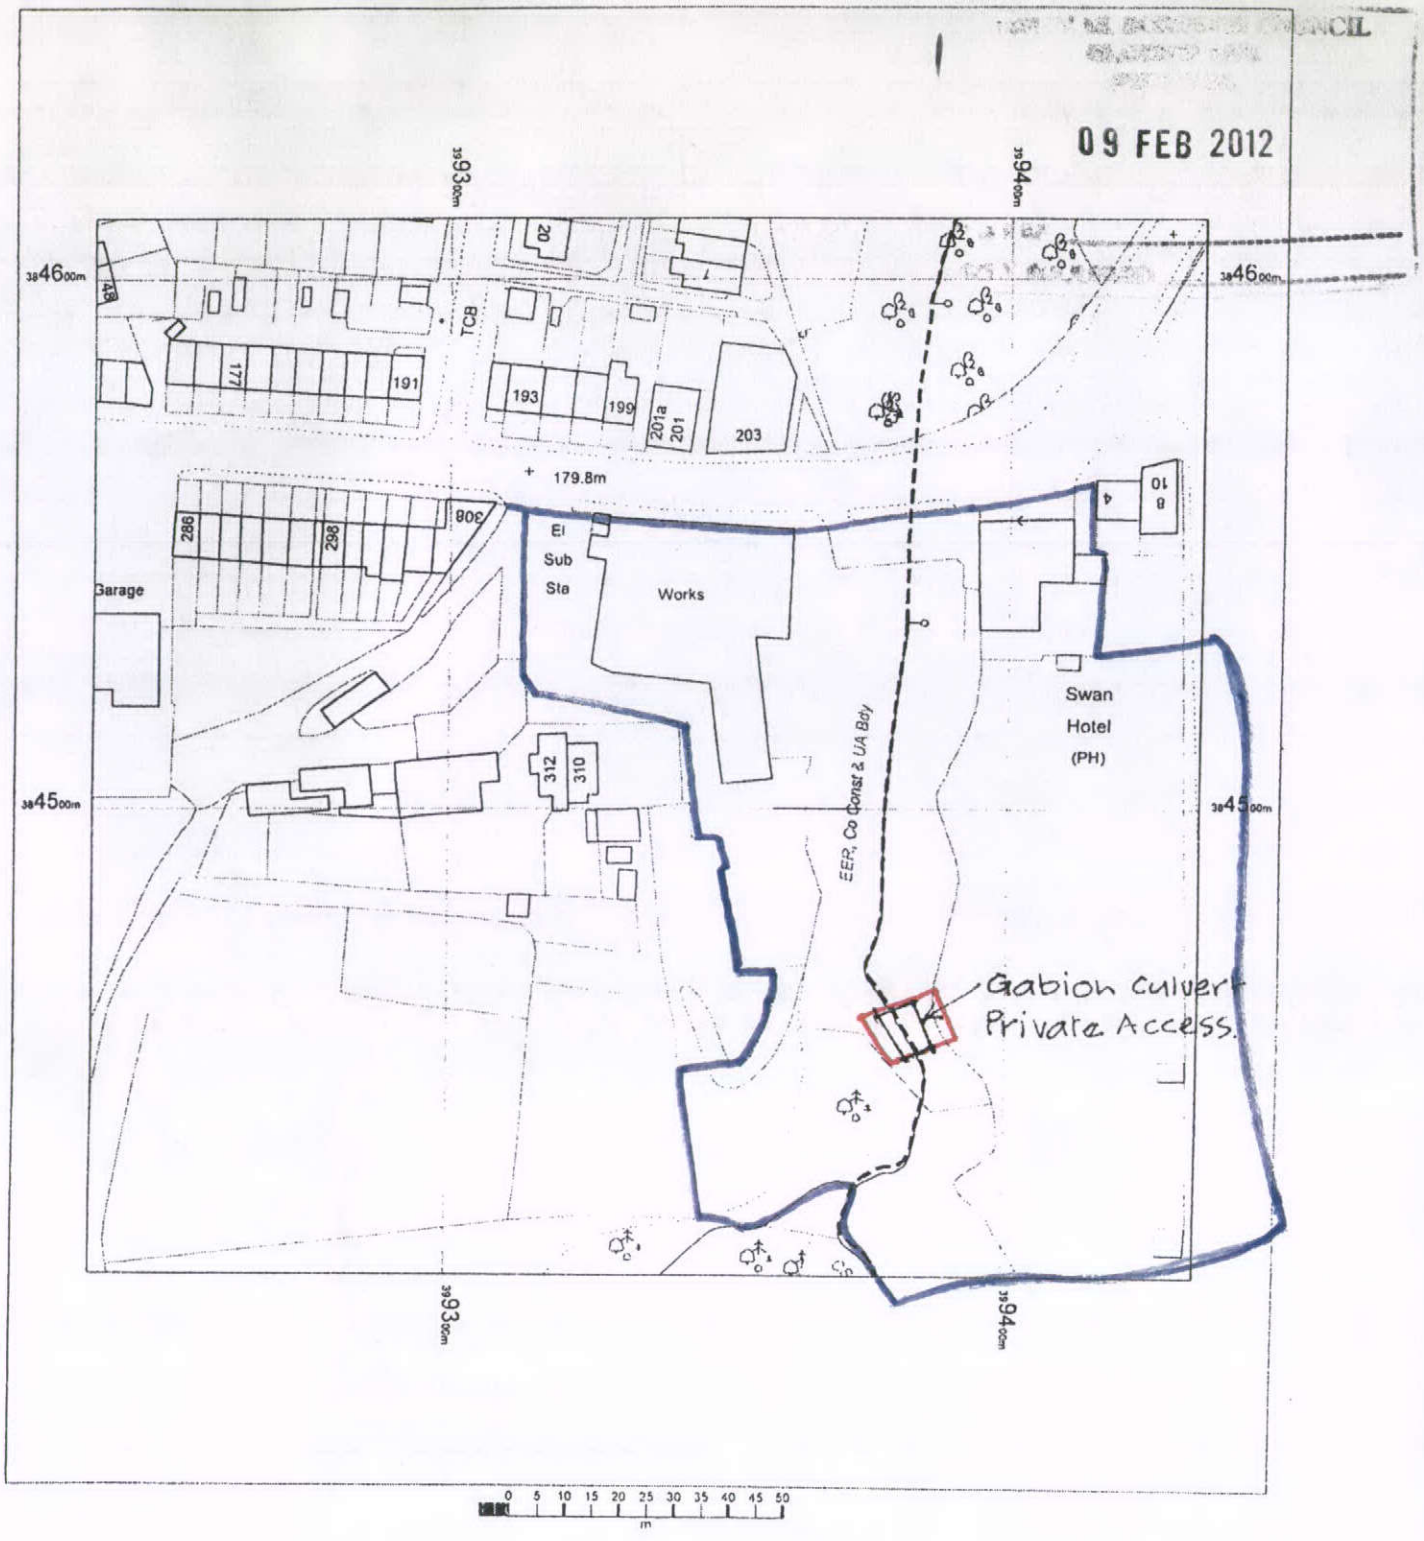


Buxton Road
Disley
SK12 2PY

OS Mastermap
07 November 2011, ID: BLJT-00107148
www.planningapplicationmaps.co.uk

1:1250 scale print at A4, Centre: 399335 E, 384511 N

©Crown Copyright. Licence no. 10001998

Mapping sourced from Ordnance Survey

blue mapping