HPK/2012/0049

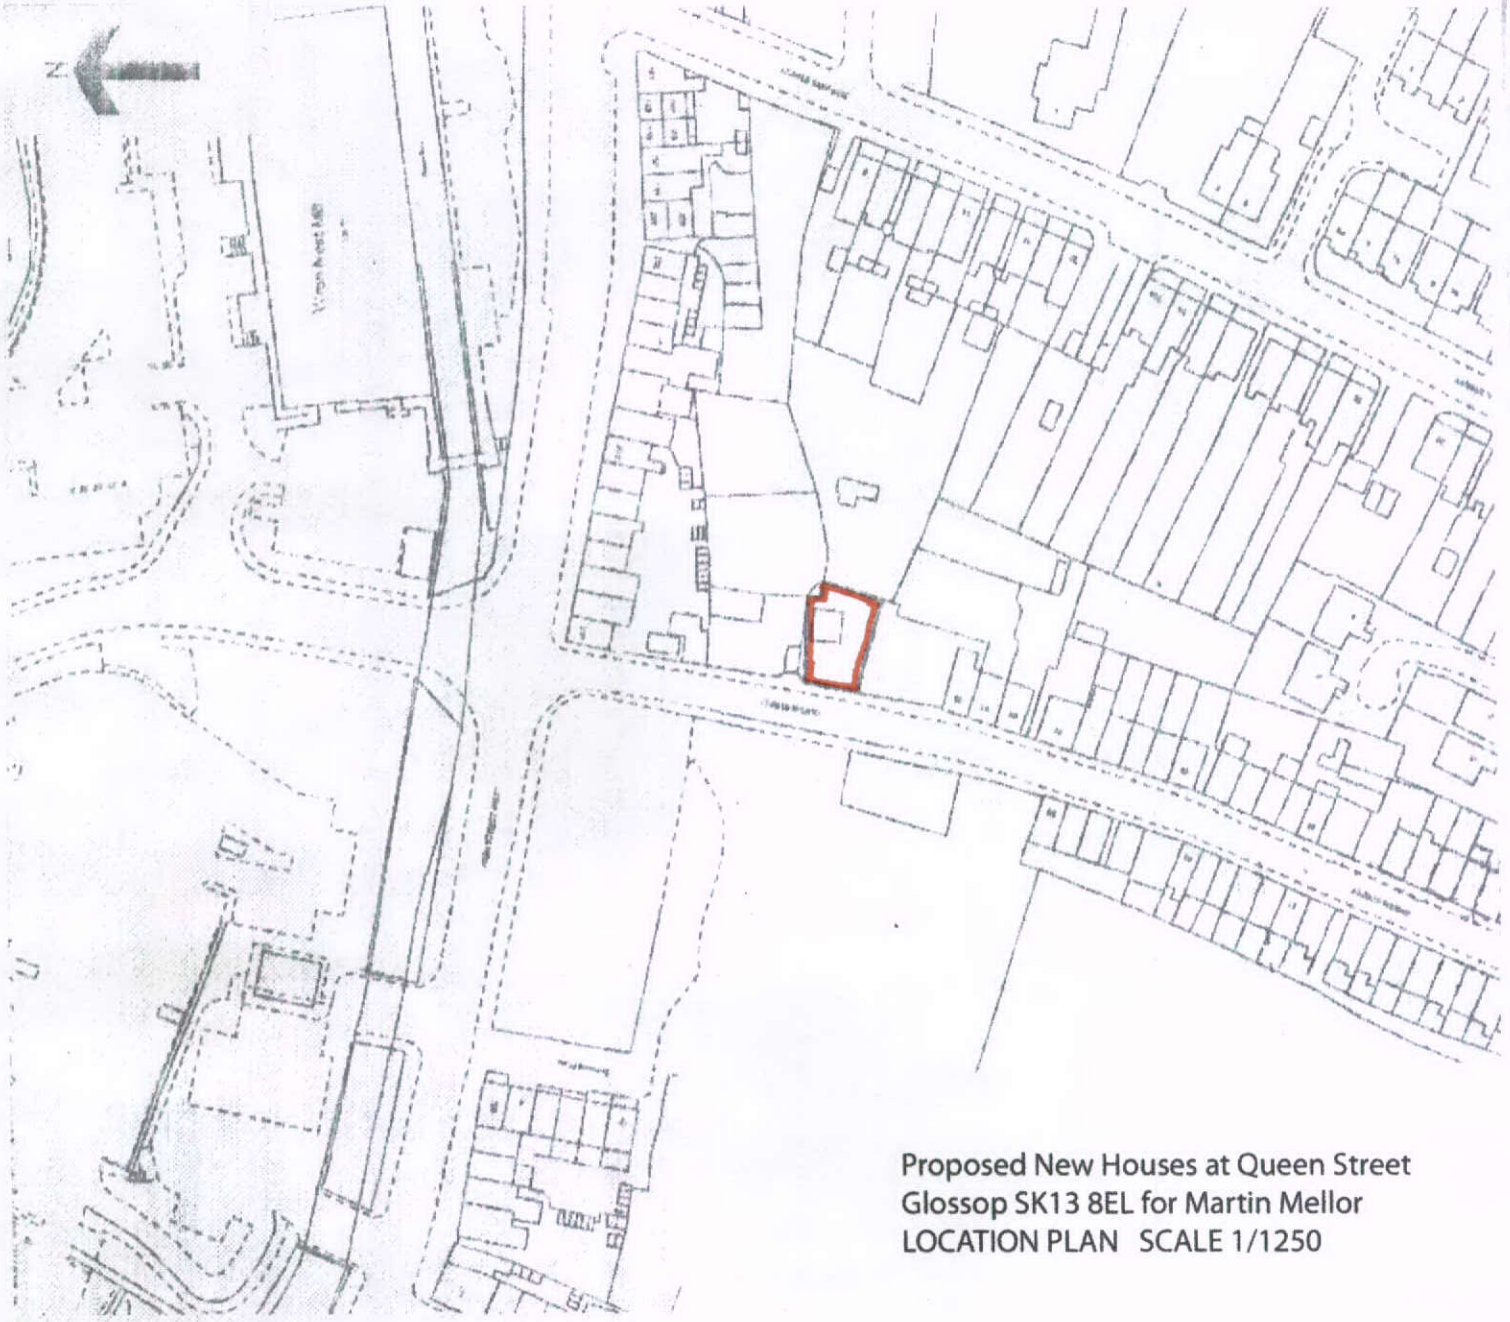

30 JAN 2012

Proposed New Houses at Queen Street
Glossop SK13 8EL for Martin Mellor
LOCATION PLAN SCALE 1/1250