FRONT (NORTH EAST) ELEVATION

(NO WINDOWS ON S/EAST ELEVATION)

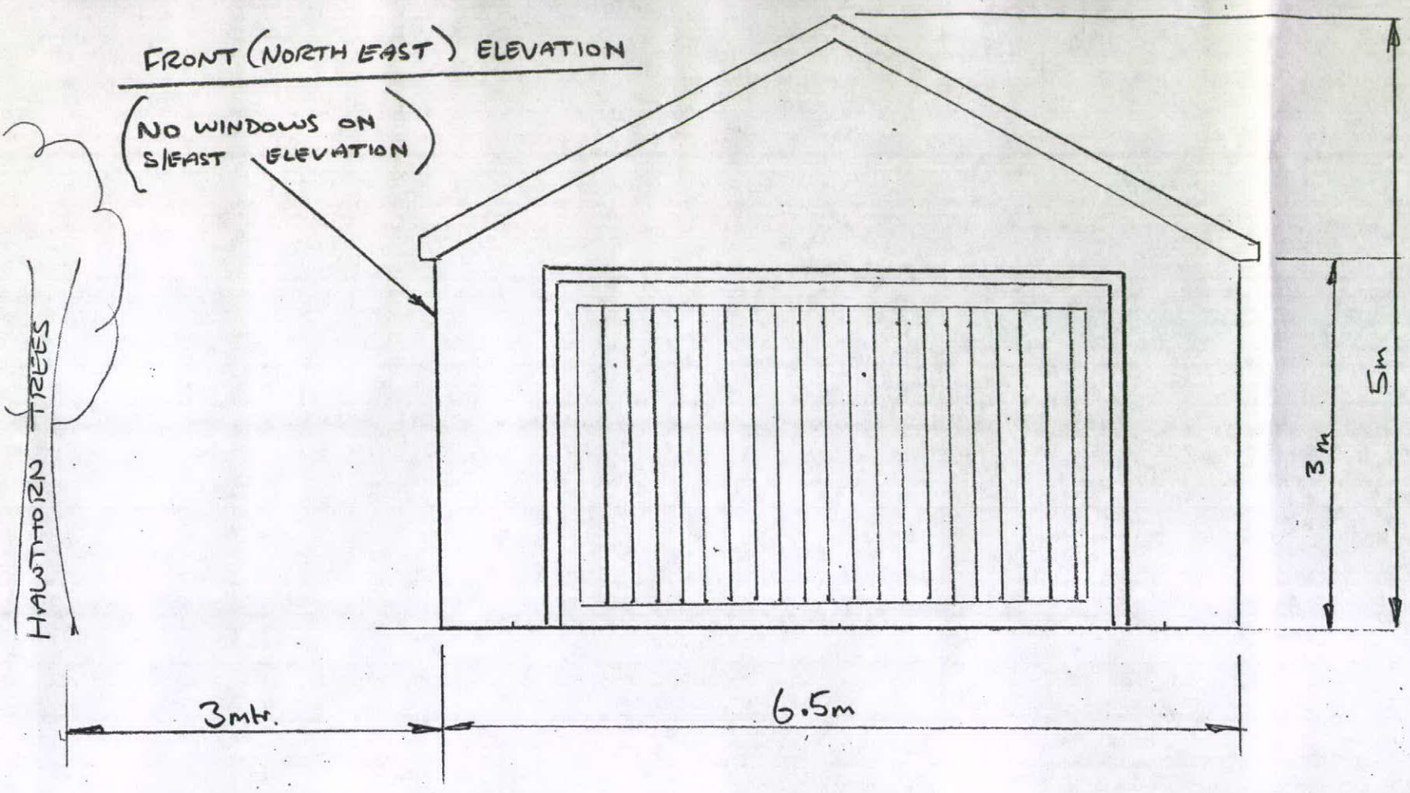

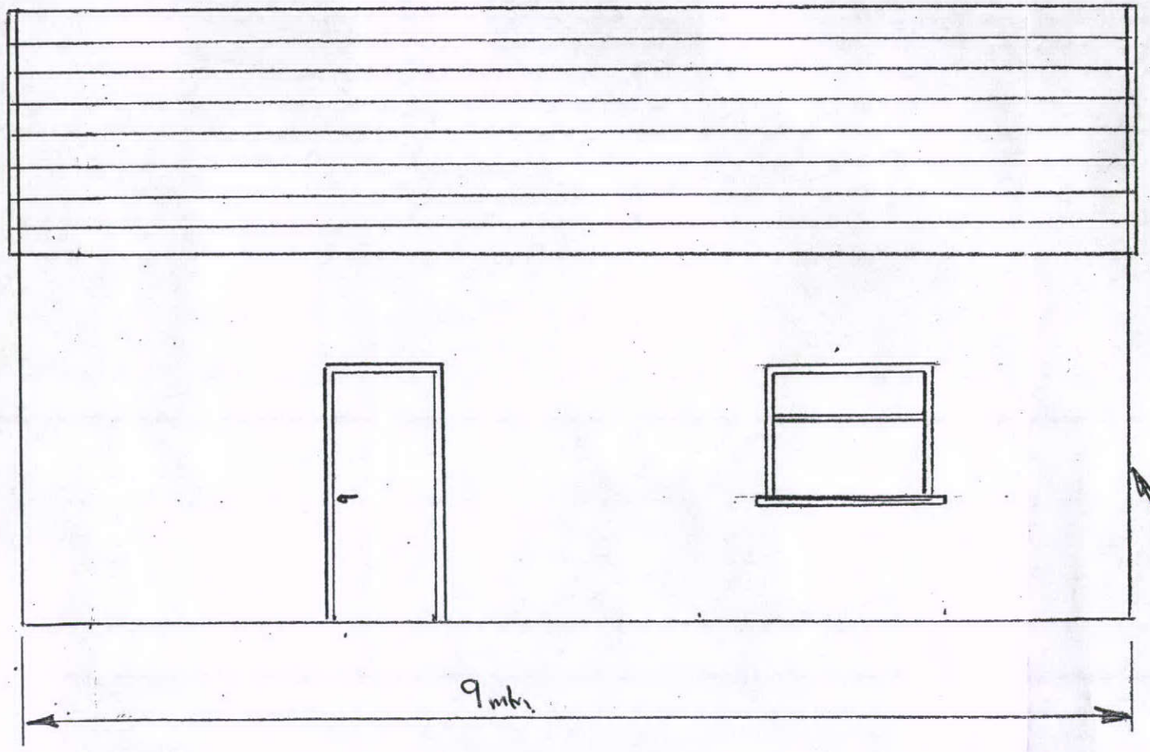

SIDE (NORTH WEST) ELEVATION

NO WINDOWS IN REAR GABLE

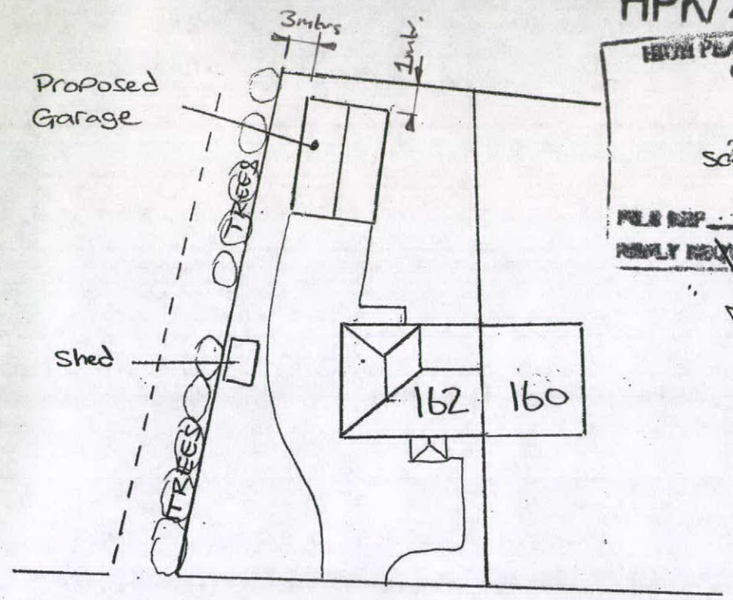

HPK/2012/0024

HIGH PEAK BOROUGH COUNCIL
CLIENT SERVICES
RECEIVED
2 OCT 2012
SCALE 1:500
FILE REF
REPLY REQUIRED

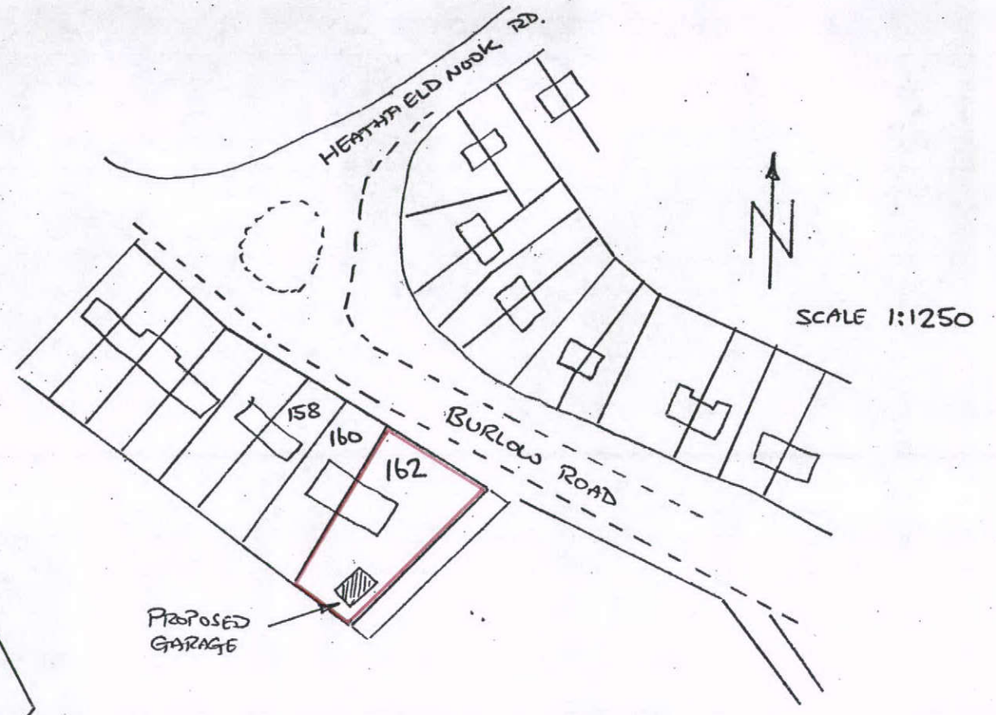

DRG Nº GTC-162-02
SCALE 1:50

PROPOSED DOUBLE GARAGE
FOR MR. G. COOPER
162 BURLOW ROAD
HARPUR HILL BUXTON
SK17 9PP