HPK/2012/0074

RECEIVED
09 FEB 2012


NOTES:

Randfield Associates take no responsibility for any dimension obtained by scaling from this drawing. If no dimension is shown the recipient must ask for the dimension specifically from the Architect or by site measurement. Supplying this drawing in digital form is solely for convenience and no reliance may be placed on digital data. All data must be checked against hard copy. Dimensions must be checked on site. Any discrepancies must be reported to the Architect immediately. This drawing is copyright of Randfield Associates.


REV:	DESCRIPTION:	DATE:

Windbury Farm


SOUTH ELEVATION

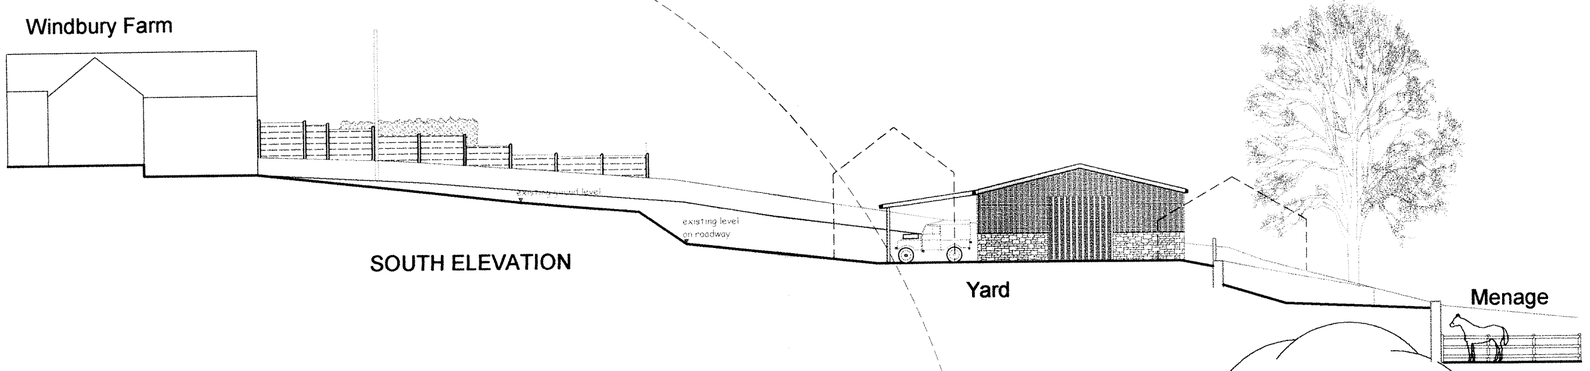

Windbury Farm

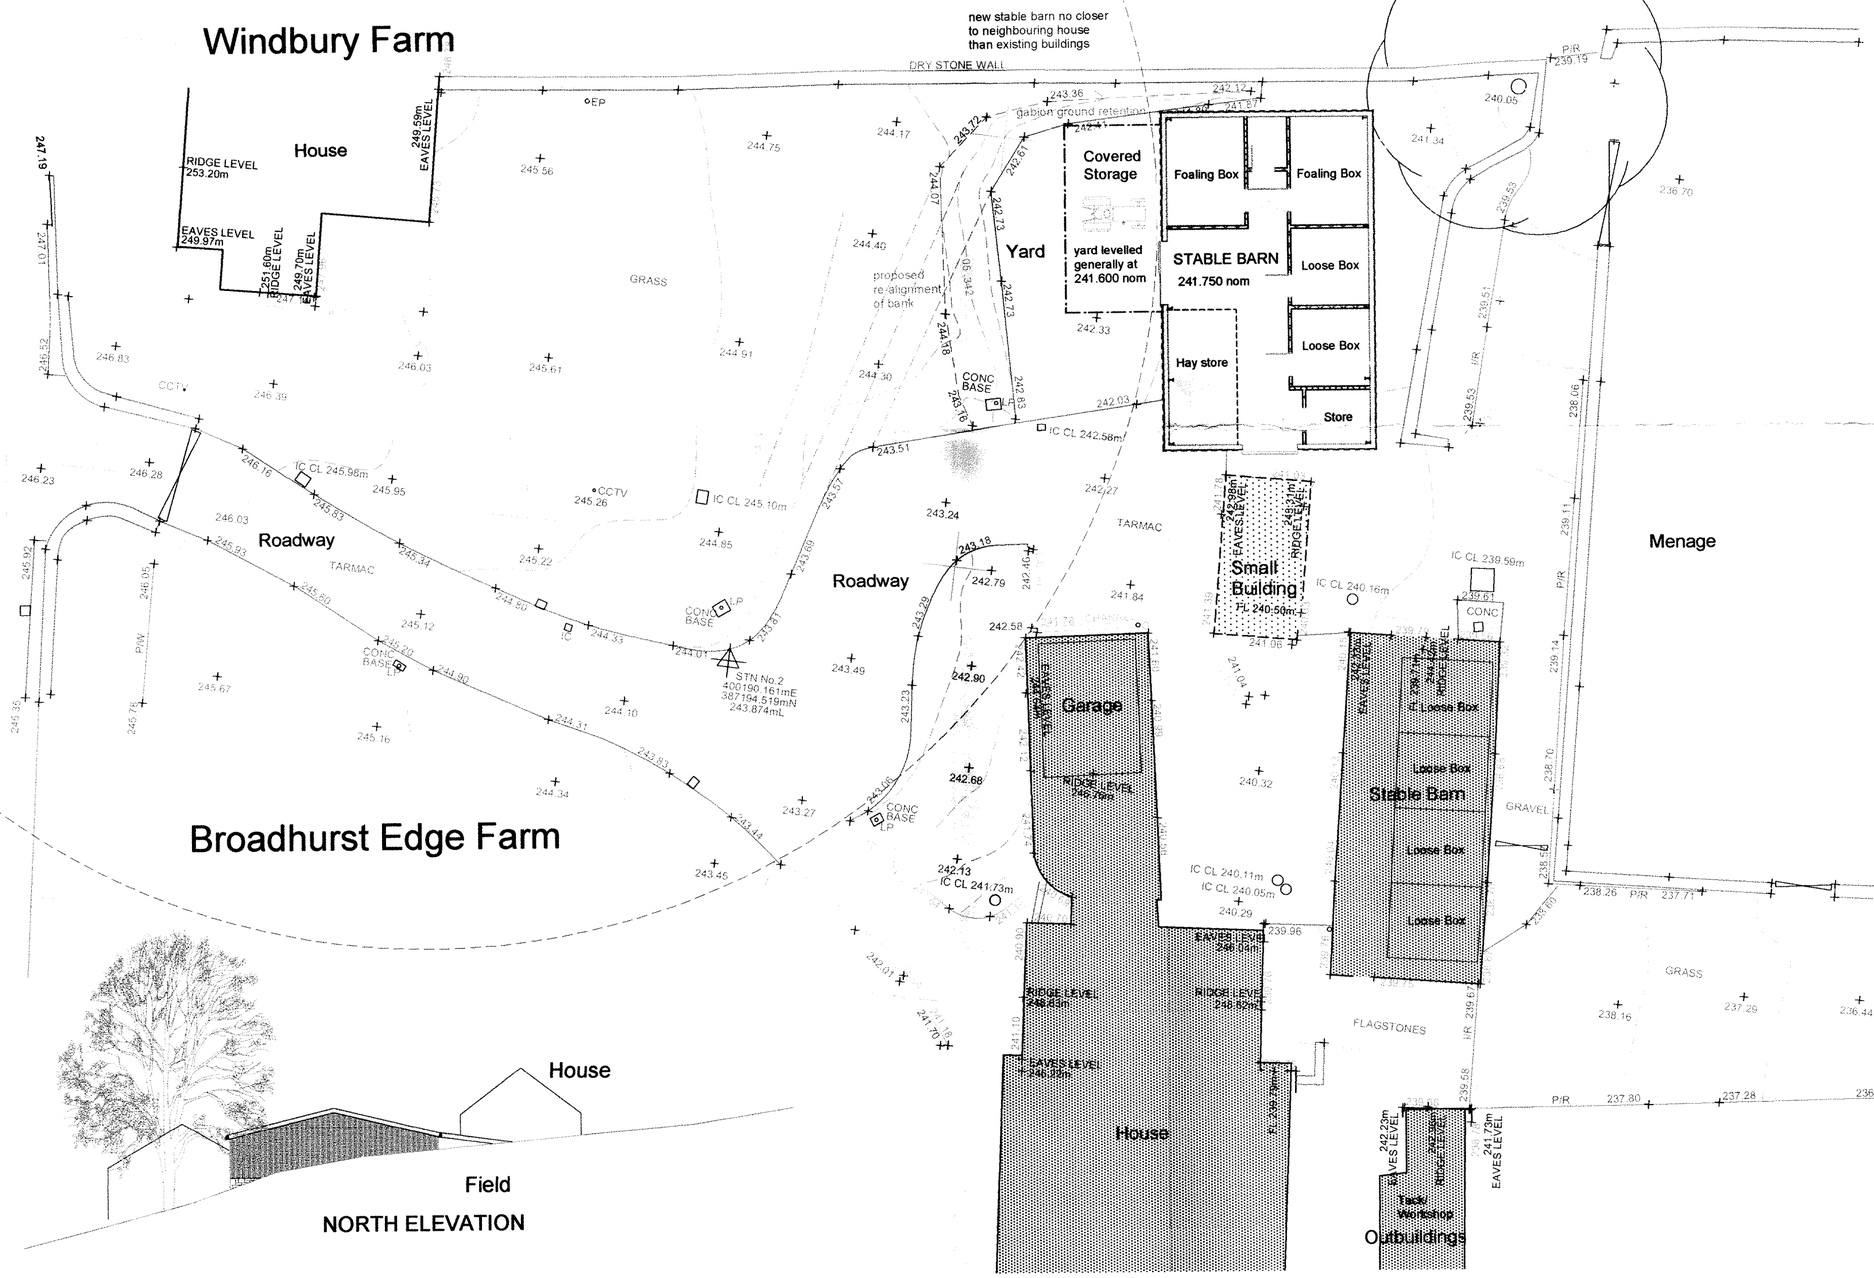

NORTH ELEVATION

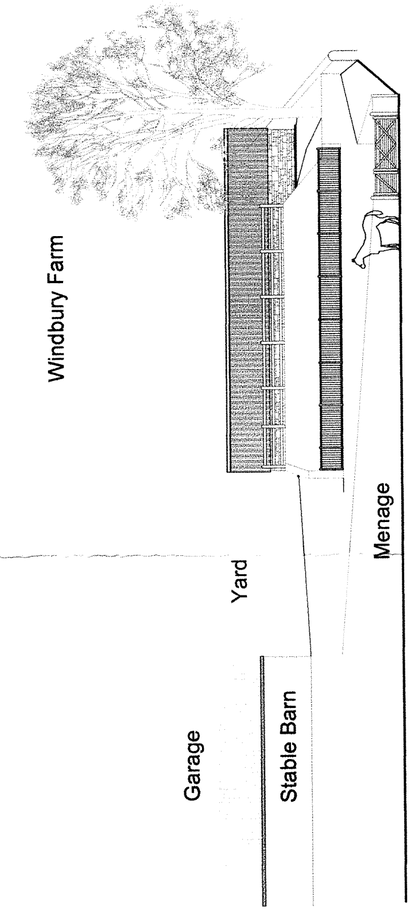

RANDFIELD associates
Saunders : King : Moran

CHARTERED ARCHITECTS

Forge Bank Studio
1a Longhurst Lane Marple Bridge Stockport SK6 5AE
Tel: 0161 427 8485 Fax: 0161 427 5770
e-mail: info@randfieldassociates.co.uk
web: www.randfieldassociates.co.uk

Planning & Design Consultants Interior Design Building Inspections & Surveys Historic & Listed Building Specialists

Client: Mr and Mrs Nuttall		
Job: Broadhurst Edge Farm Mellor Road SK22 4QG New Agricultural/ Equestrian Building		
Drawing: PROPOSED SITE PLAN AND ELEVATIONS		
Scale: 1:200	Date: Sep 11	Drawn: cab
Job No: 2841	Dwg No: 04	Rev: A