HPK/2012/0074

09 FEB 2012

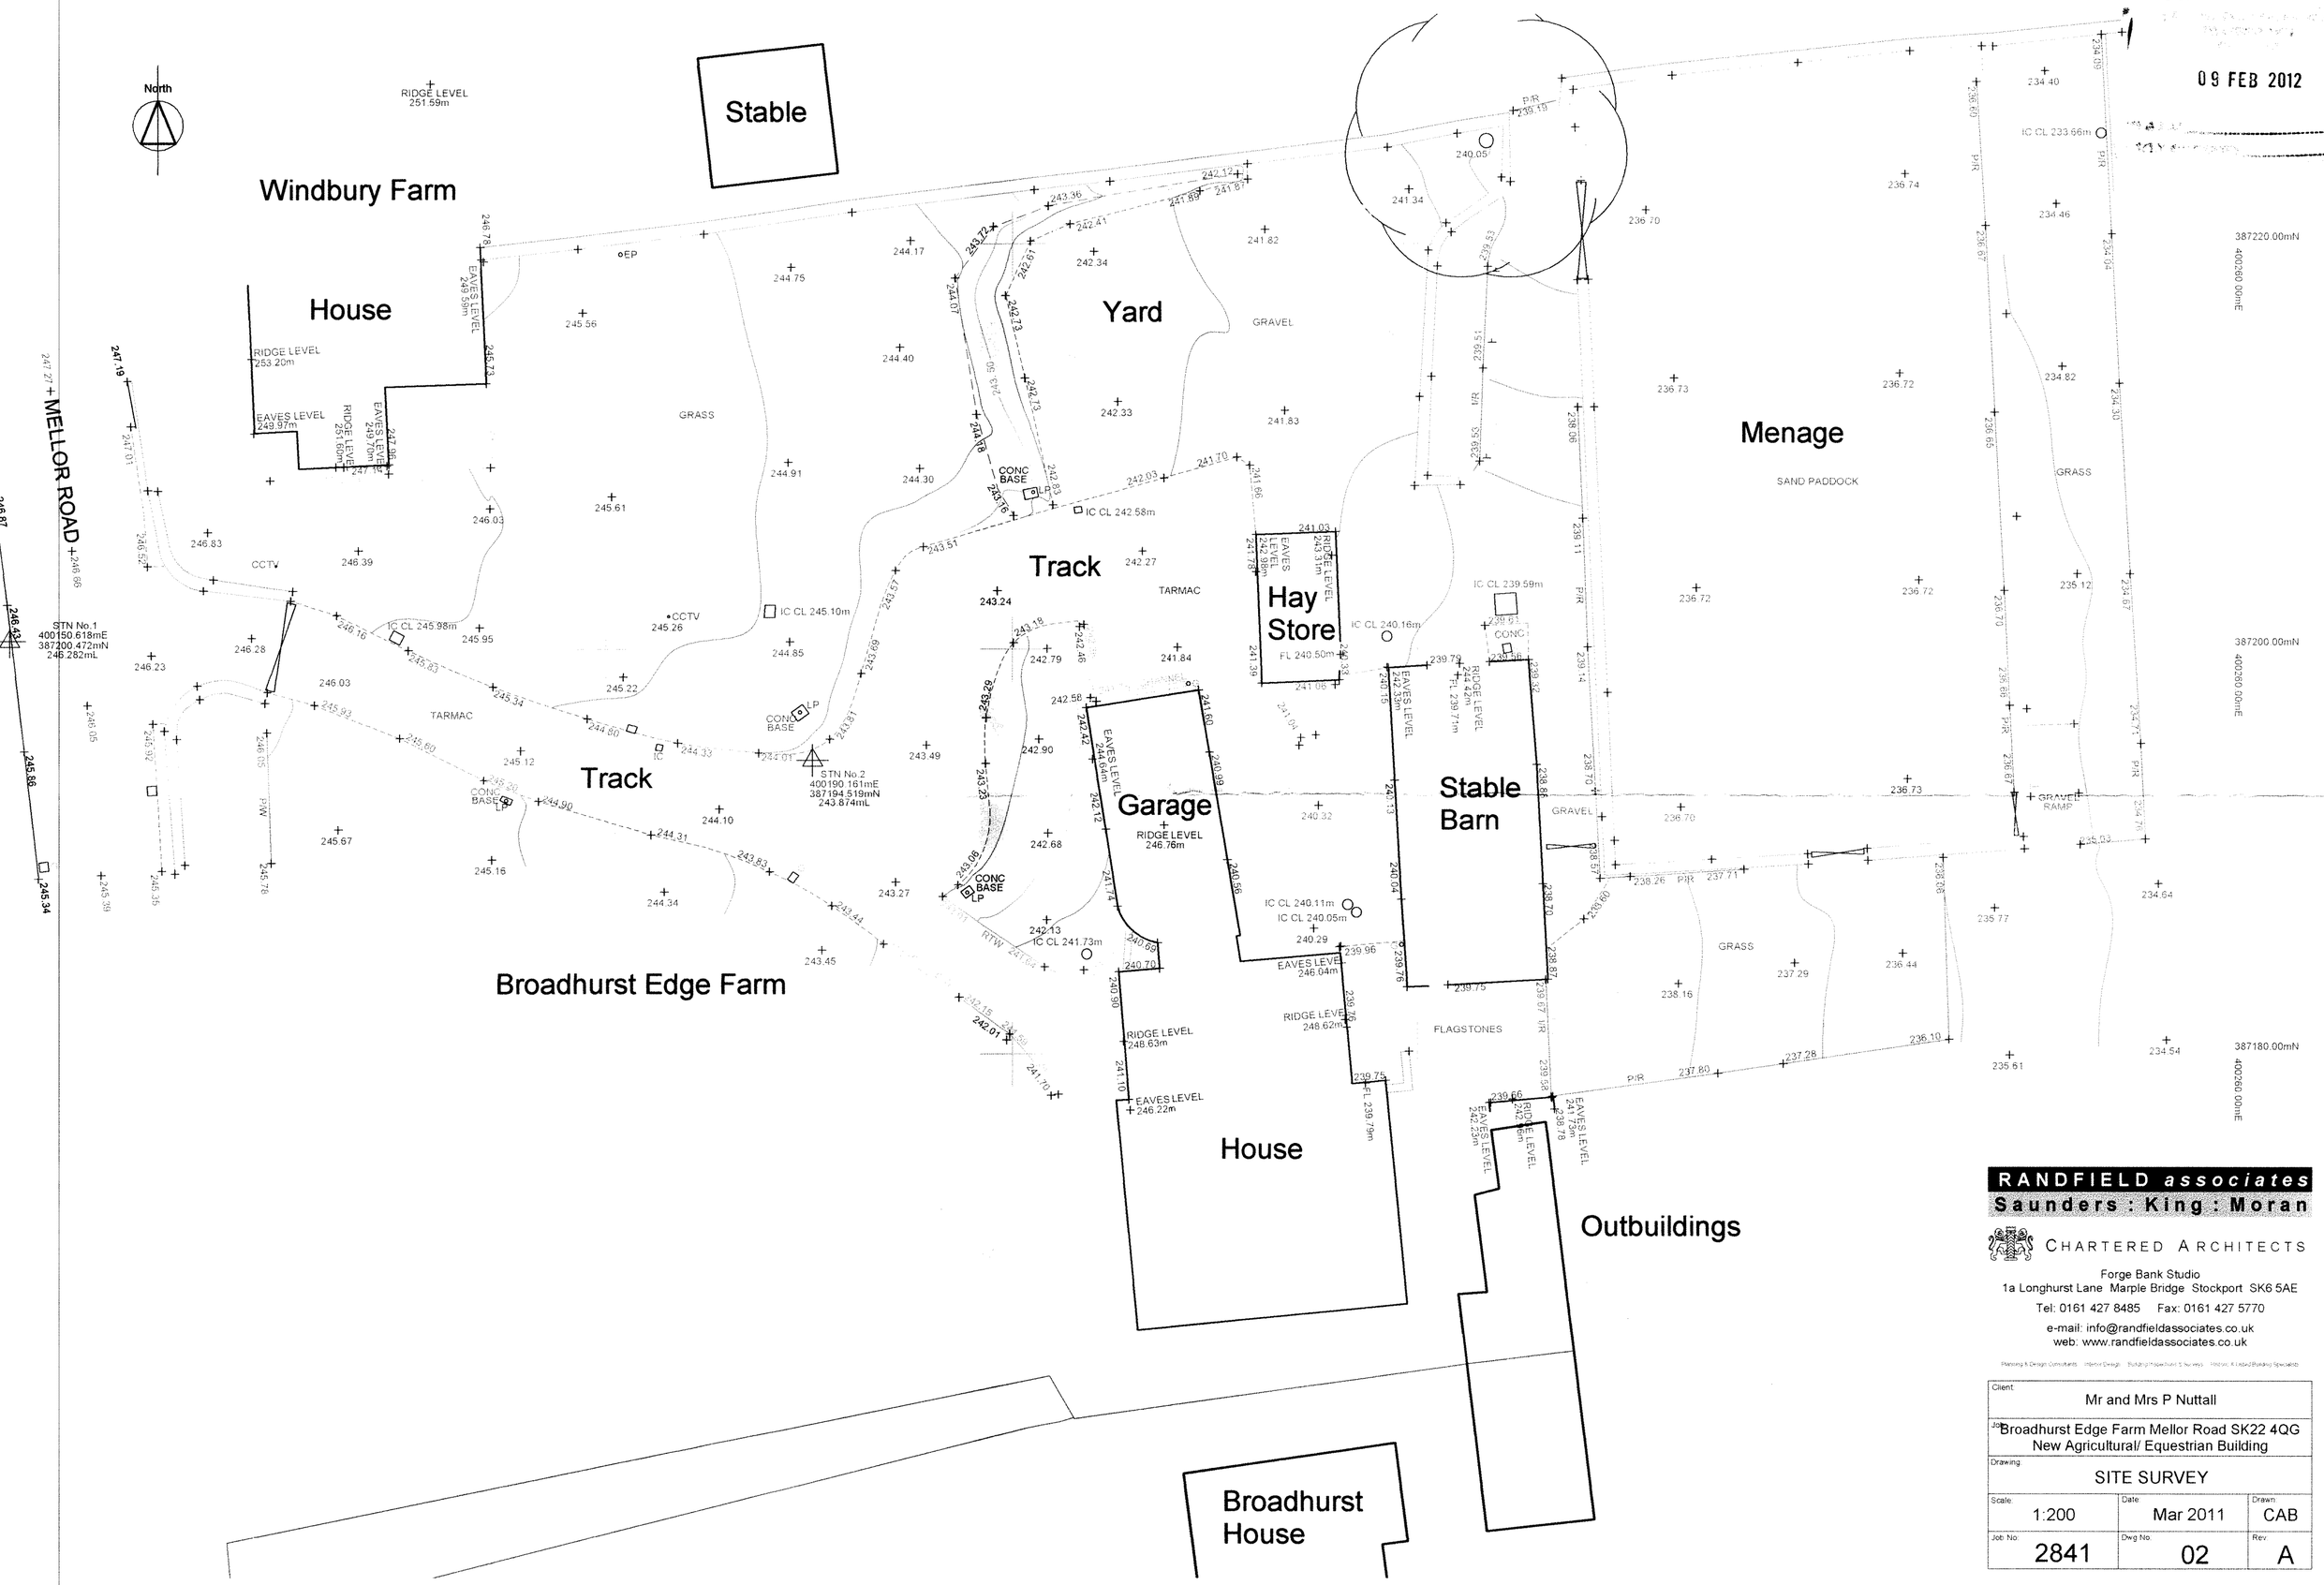

RANDFIELD associates
Saunders : King : Moran
CHARTERED ARCHITECTS
Forge Bank Studio
1a Longhurst Lane Marple Bridge Stockport SK6 5AE
Tel: 0161 427 8485 Fax: 0161 427 5770
e-mail: info@randfieldassociates.co.uk
web: www.randfieldassociates.co.uk

Client: Mr and Mrs P Nuttall		
Job: Broadhurst Edge Farm Mellor Road SK22 4QG New Agricultural/ Equestrian Building		
Drawing: SITE SURVEY		
Scale: 1:200	Date: Mar 2011	Drawn: CAB
Job No: 2841	Dwg No: 02	Rev: A