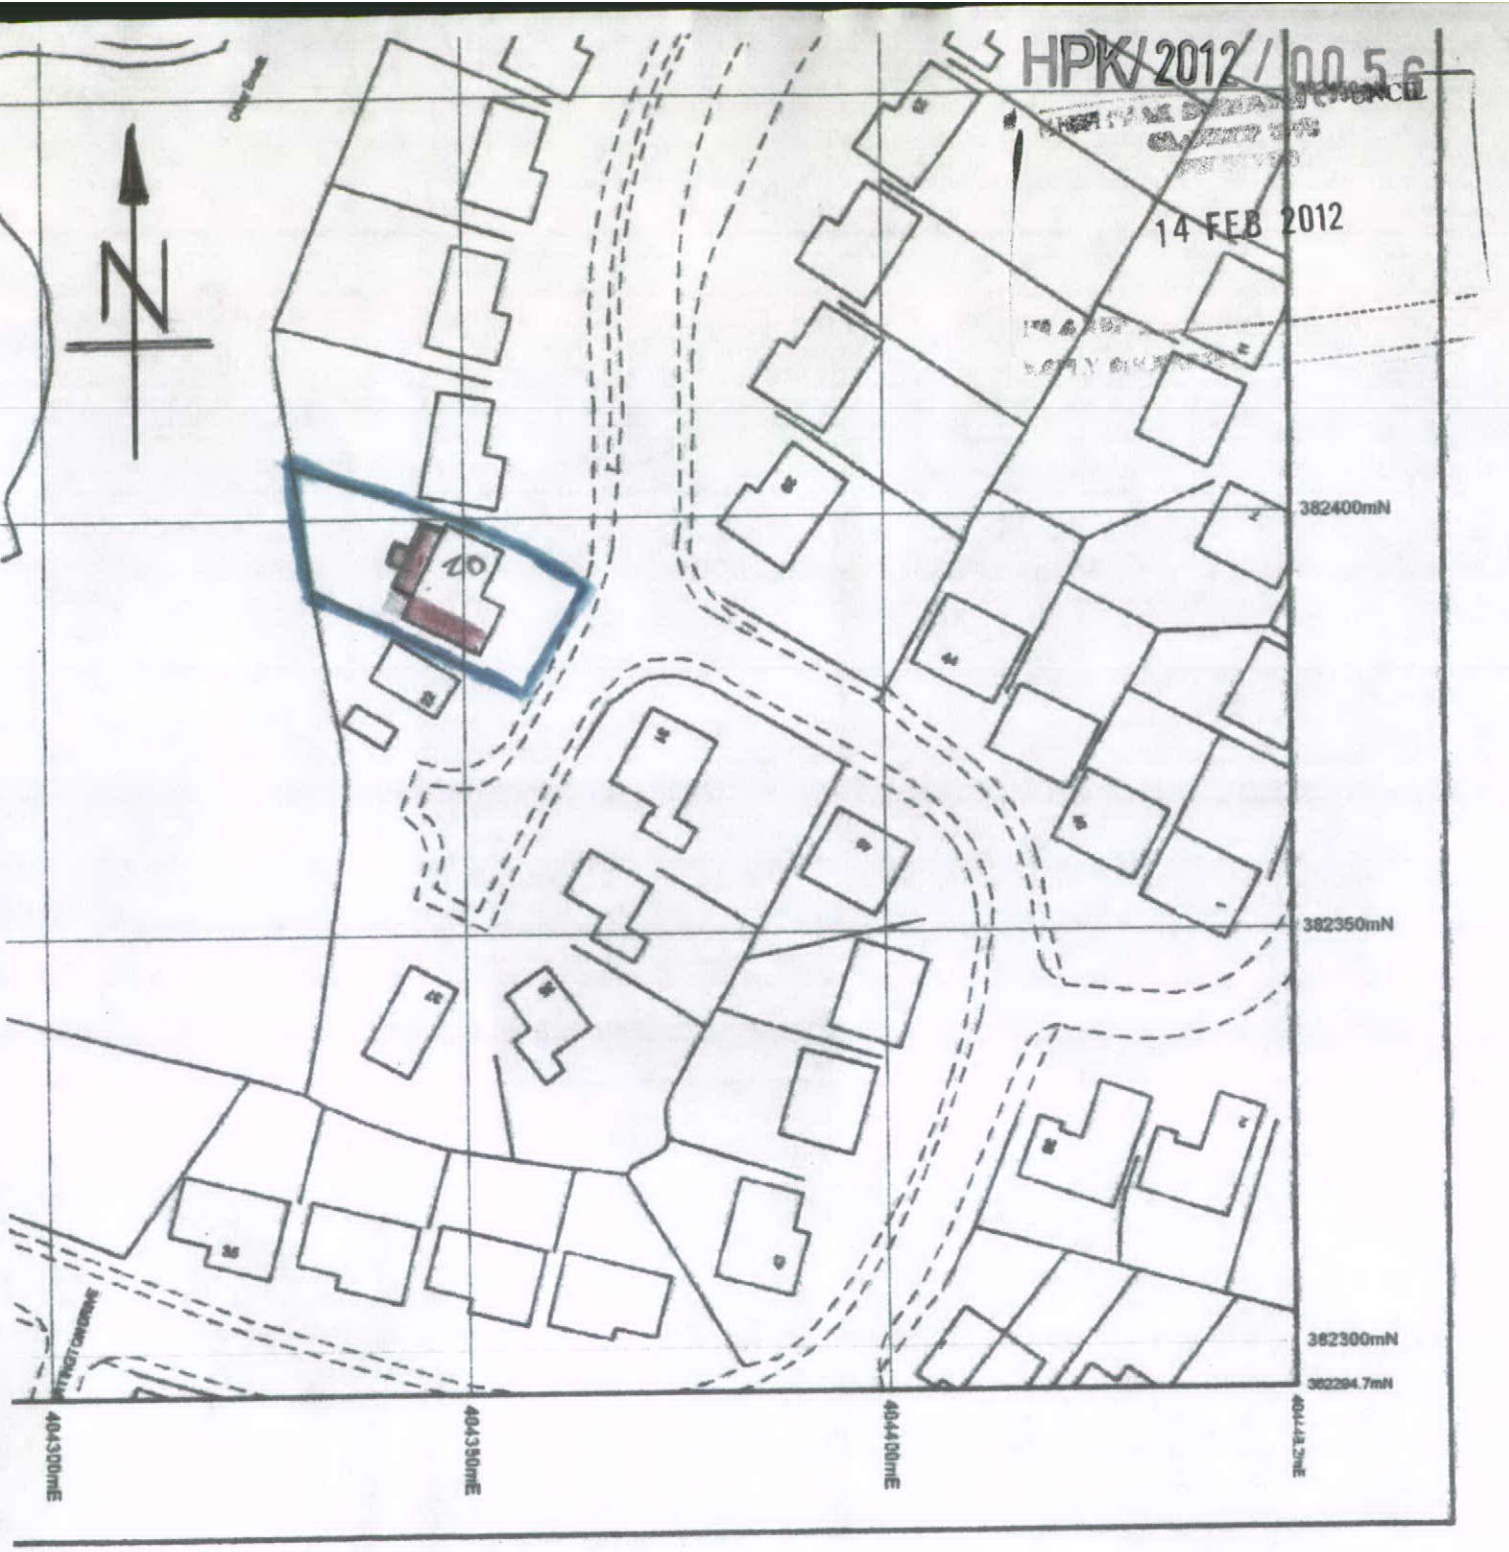

ıce Survey 100048957. The
of a boundary or right of
idence of a property

Supplied by: www.ukmapcentre.com
Serial Number: 5209
Centre Coordinates: 404348.2,382394.7
Production Date: 09 Jan 2012 14:25

PROPOSED GABLE & REAR EXTENSIONS FORMING. BED 5 SITTING ROOM & REAR PORCH @

20 ALDERS AV. CHINLEY.

BLOCK. PLAN

JAN 12