ROOF MARLEY TYPE INTERLOCKING TILE



EXIST FRONT ELEV.

NOTE:- FRONT ELEVATION WALL - ARTIFICIAL STONE
REAR ELEVATION & BOTH GABLES RENDER FINISH.

HPK/2012/0056

RIBBLE VALLEY BOROUGH COUNCIL
14 FEB 2012

WINDOWS WHITE UPVC GEORGIAN DESIGN.



EXIST REAR ELEV.

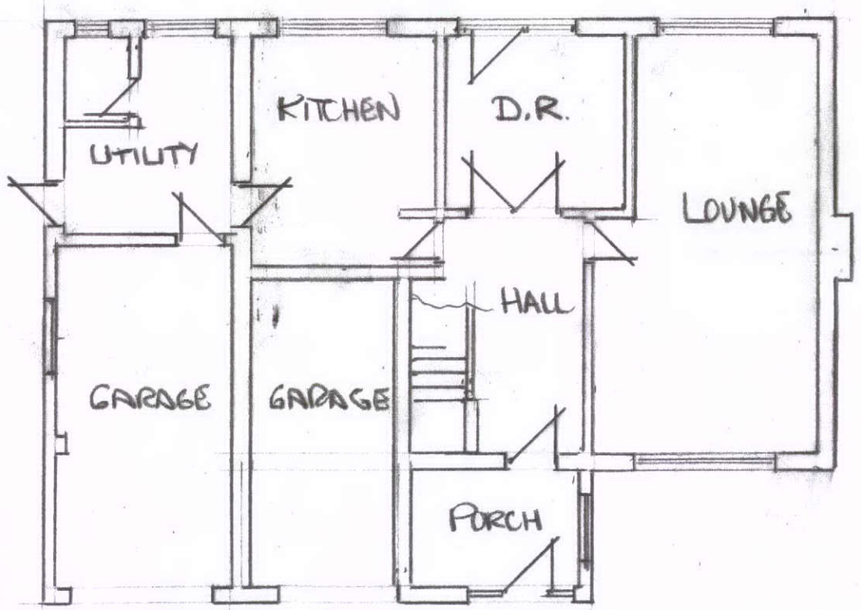

EXIST. GRD. FLR. PLAN

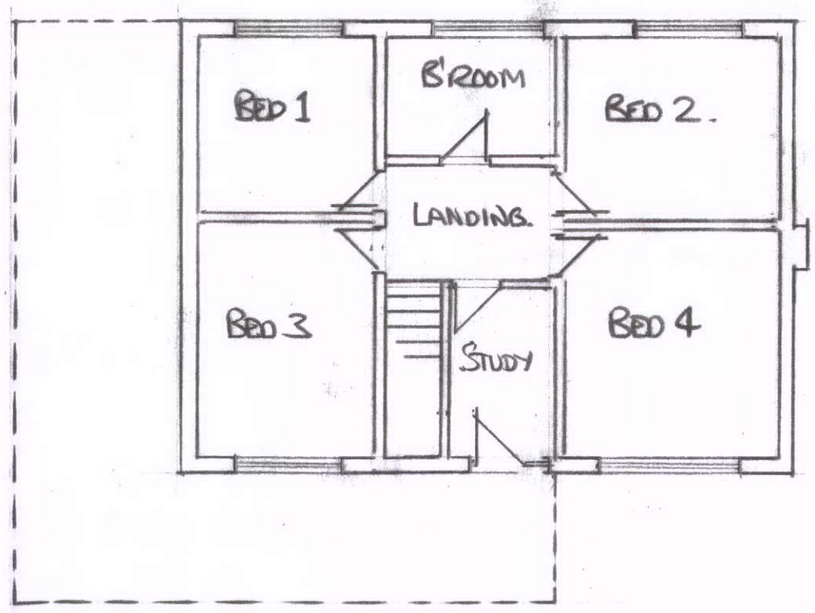

EXIST. 1ST. FLR. PLAN

Building contractor responsible for measuring
All dimensions on site, prior starting works.
No responsibility rests with submission agent.

Proposed Gable & Rear extensions
forming Bed/Sitting Room/Rear Porch at:-
20, Alders Av., Chinley for:- Mrs S Adams.
Scale 1:100, 1:50
Drg. No SPM/ 1122 - 0