HPK/2012/0056
14 FEB 2012

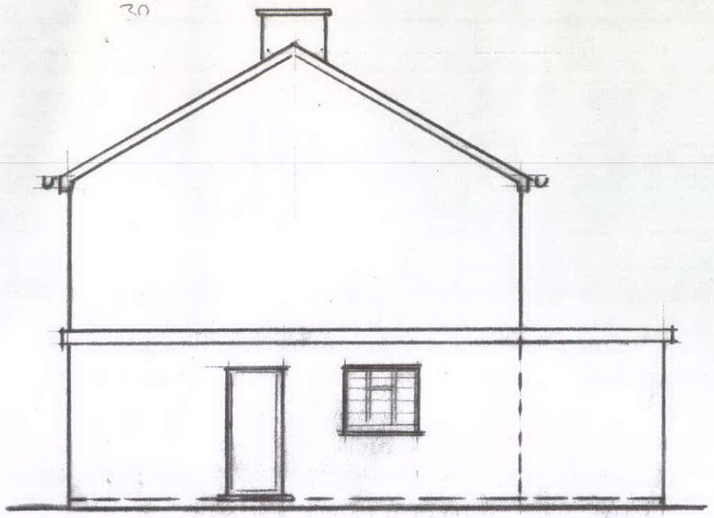

EXIST. VIEW ON 'A'

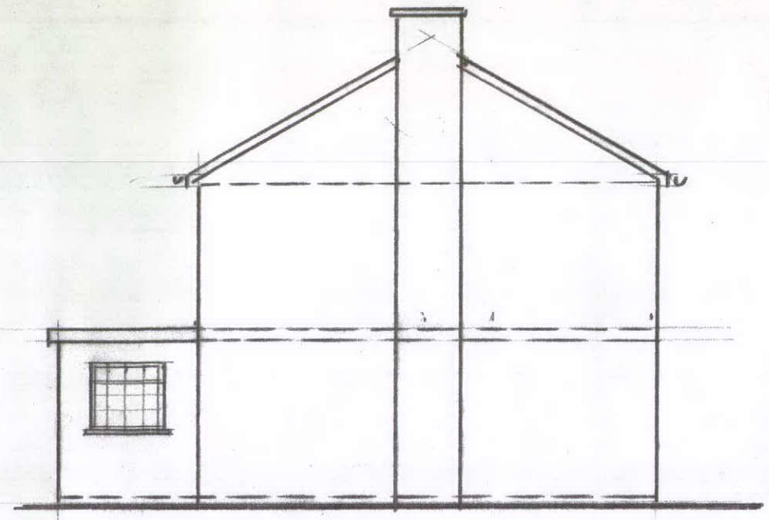

EXIST. VIEW ON 'B'

Building contractor responsible for measuring
All dimensions on site, prior starting works.
No responsibility rests with submission agent.

Proposed Gable & Rear extensions forming Bed/Sitting Room/Rear Porch at:- 20, Alders Av., Chinley for:- Mrs S Adams.
Scale 1:100, 1:50
Drg. No SPM/ 1123-0