HPK/2012/0056

Ordnance Survey®
Mapping and Data Centre

UK MAP CENTRE .com

14 FEB 2012

0 20 m
Scale: 1:1250

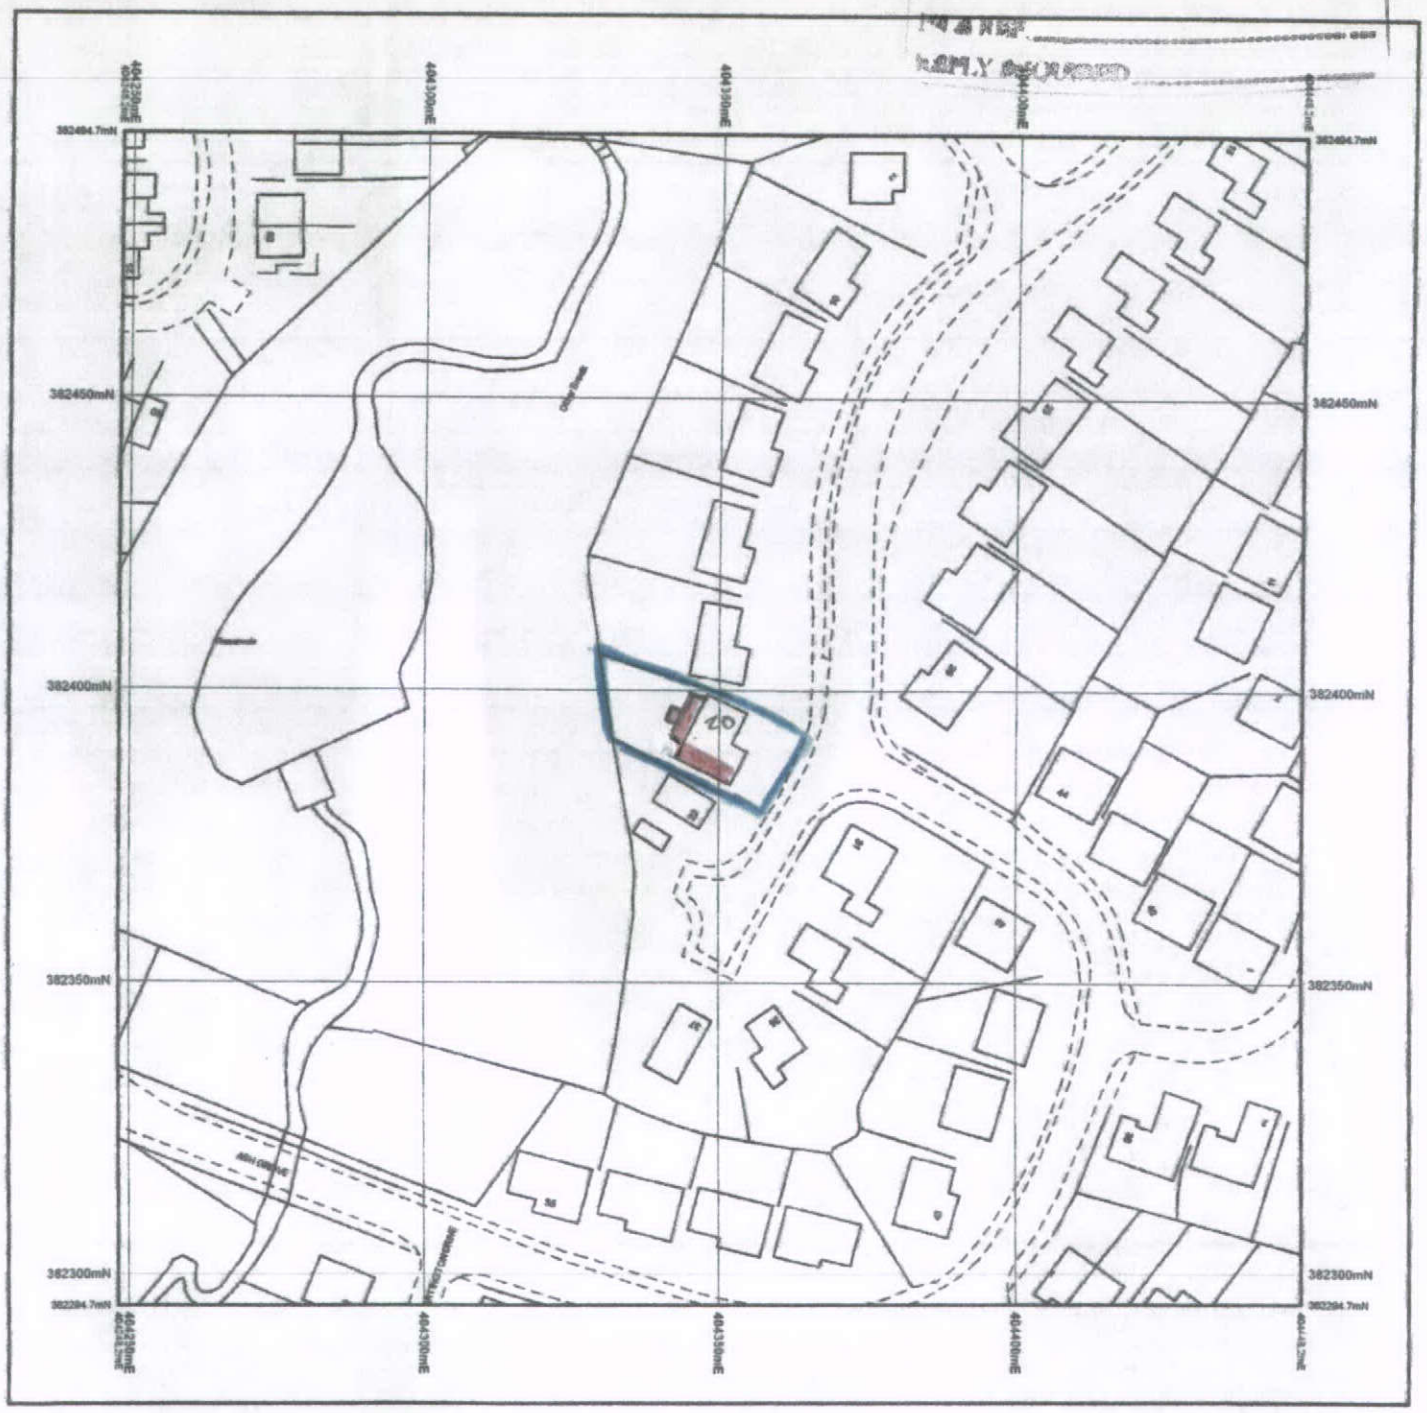

© Crown Copyright and database rights 2012 Ordnance Survey 100048957. The representation of road, track or path is no evidence of a boundary or right of way. The representation of features as lines is no evidence of a property boundary.

Supplied by: www.ukmapcentre.com
Serial Number: 5209
Centre Coordinates: 404348.2,382394.7
Production Date: 09 Jan 2012 14:25

Plot Ref: 20 Alders Av Chinley

PROPOSED GABLE & REAR EXTENSIONS FORMING. BEDS SITTING ROOM & REAR PORCH @
20 ALDERS AV. CHINLEY.
LOCATION PLAN SCALE 1:1250

JDW 12