HPK/2012/0056

14 FEB 2012



PROP. FRONT ELEV.

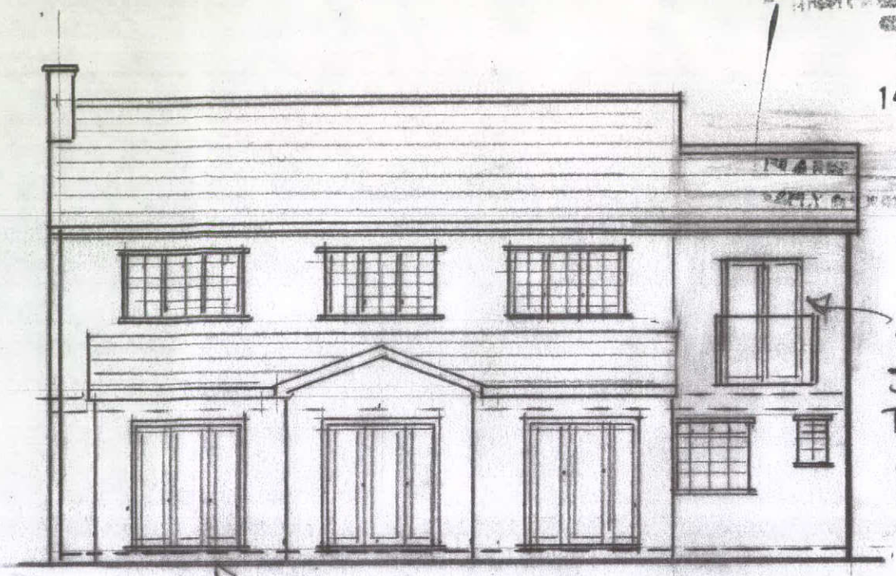

PROP. REAR ELEV.

Building contractor responsible for measuring
All dimensions on site, prior starting works.
No responsibility rests with submission agent.

Proposed Gable & Rear extensions forming Bed/Sitting Room/Rear Porch at:- 20, Alders Av., Chinley for:- Mrs S Adams.
Scale 1:100, 1:50
Drg. No SPM/ 1124-0.