
HPK/2012/0078

COUNCIL

14 FEB 2012

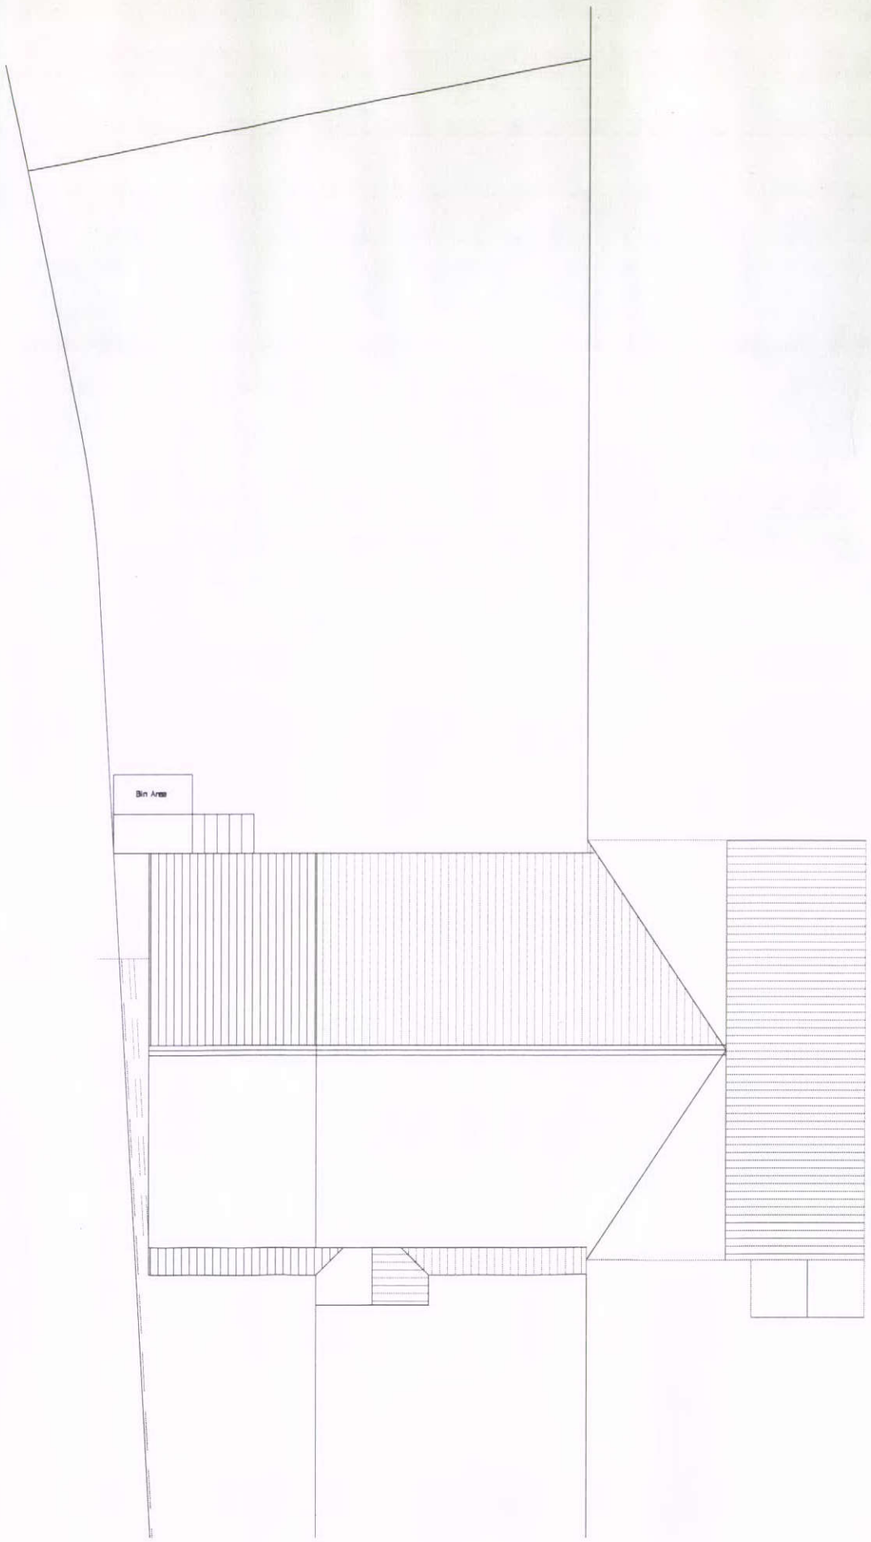


# NF- PALOMA

hilip A Lomas B Sc, 7 Park Crescent Furness Vale, High Peak, SK23 7PU

| | | | |
|---|---|---|---|
| DRAWN | PAL | DATE | Jan 12 |
| JOB No | 03 | SCALE | 1:125 @ A3 |
| DWG No | | Rev | |

Granby Avenue
Chinley
High Peak

Block Plan