HPK/2012/0078
14 FEB 2012



Front Elevation

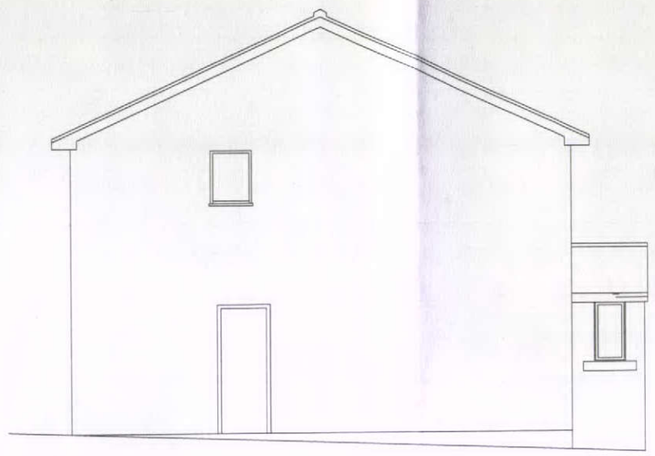

Side Elevation



Rear Elevation

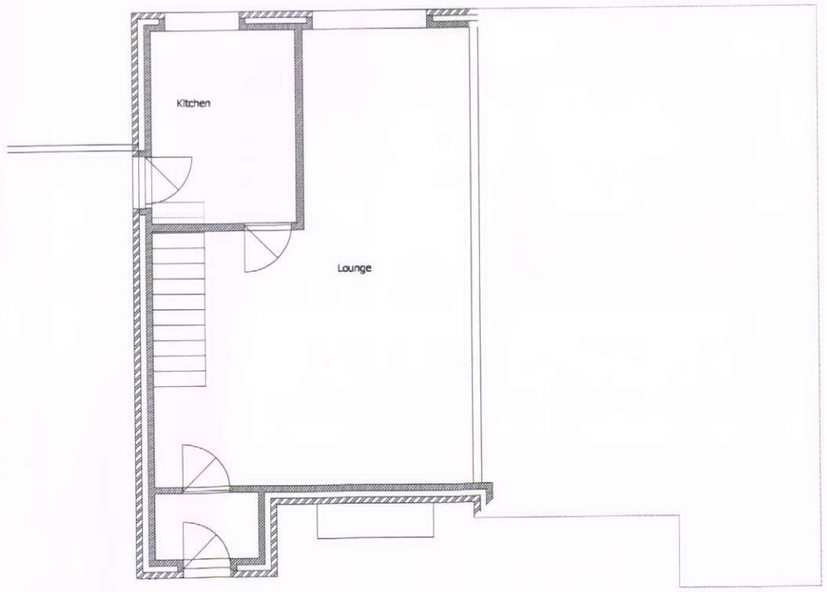

Ground Floor

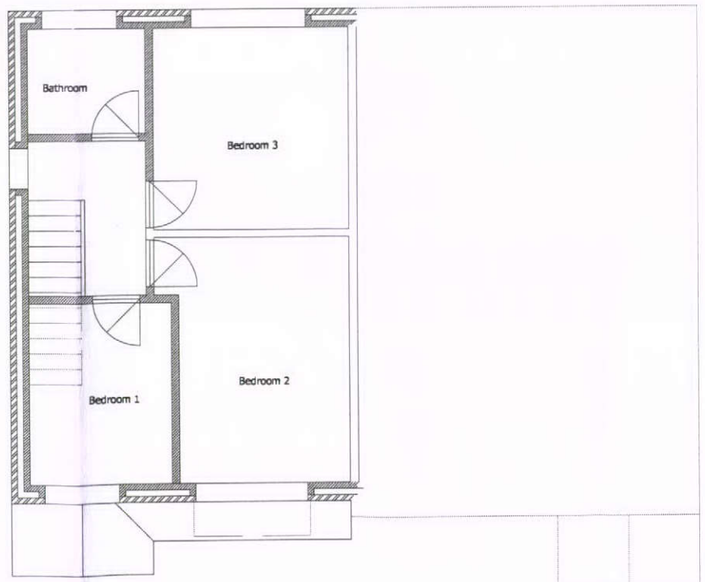

First Floor

DRAWN PAL	DATE Jan 12	Granby Avenue Chinley High Peak Existing Layout
JOB No	SCALE 1:100 @ A3	
DWG No 01	Rev	

NF-PALOMA

hilip A Lomas B Sc, 7 Park Crescent Furness Vale, High Peak, SK23 7PU