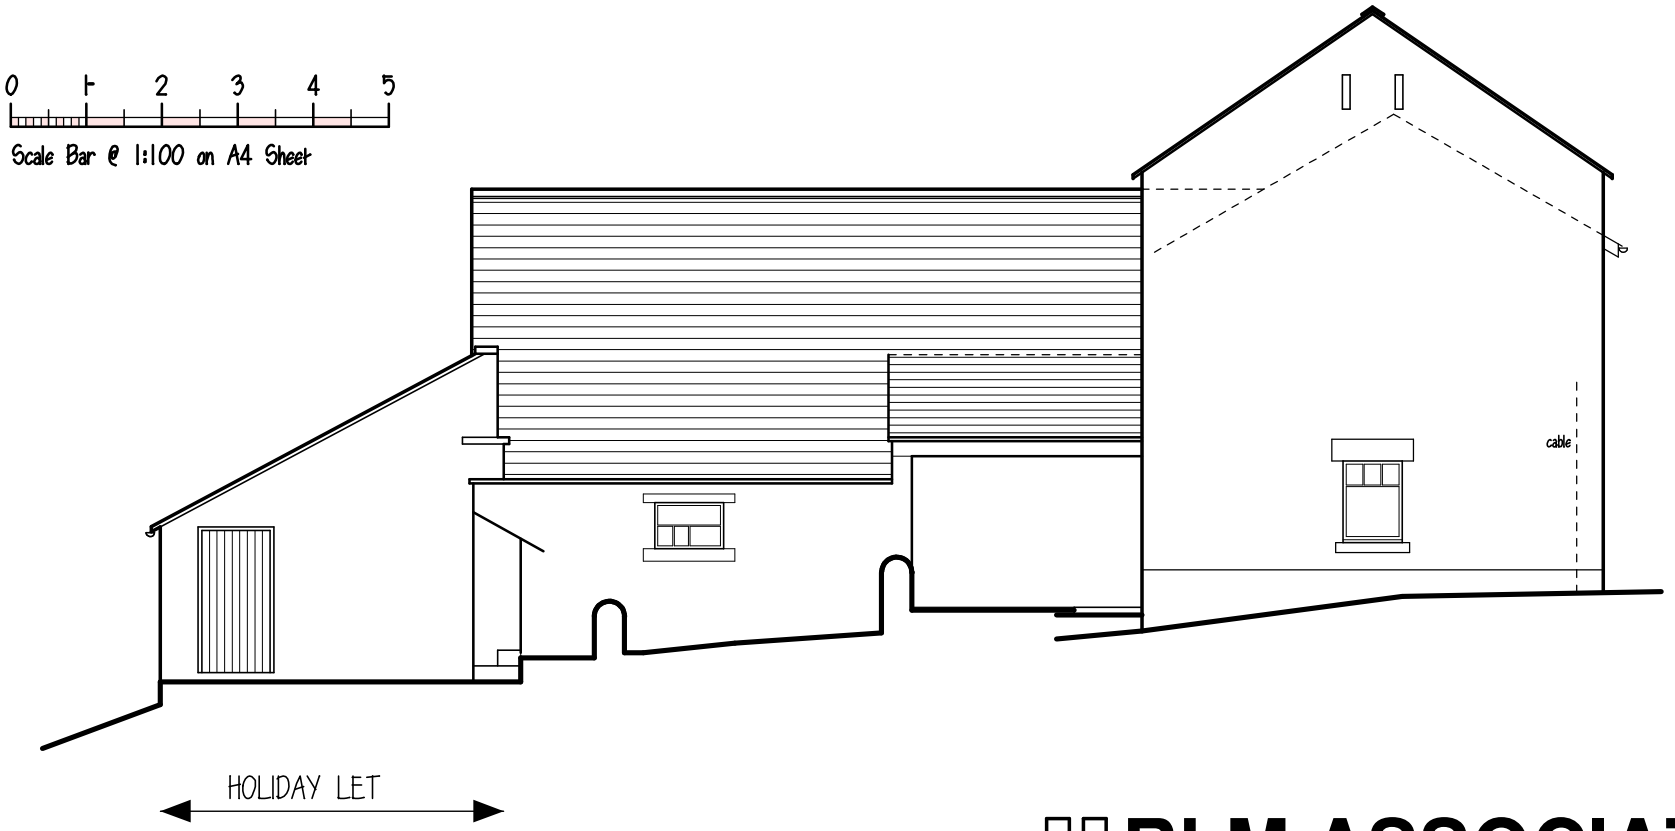

SIDE ELEVATION

RLM ASSOCIATES

JOB	CARR FARM, FURNESS VALE.
CLIENT	Mr. M. & Mrs. L. SUTCLIFFE.
DRAWING	NORTH WEST FACING ELEVATION
	AS PROPOSED.
DATE	February 2012.
SCALE	1:100.
DRWG No.	RLM537/6.
REVISION	