

© James Darwent Architecture. To be read in conjunction with the specification and all relevant drawings. Contractor to check all dimensions on site and inform architect in writing of any inaccuracies to drawings. All noted dimensions in MM unless stated otherwise. To be read in conjunction with all other architects and engineers drawings

0 1 2 3 4 5 M

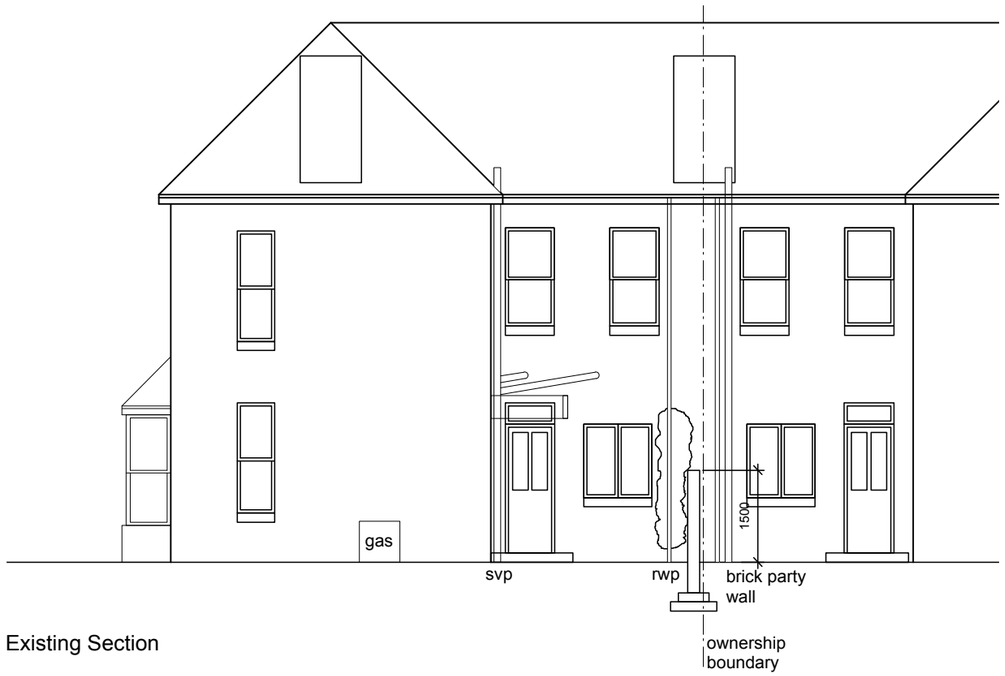

Existing Section

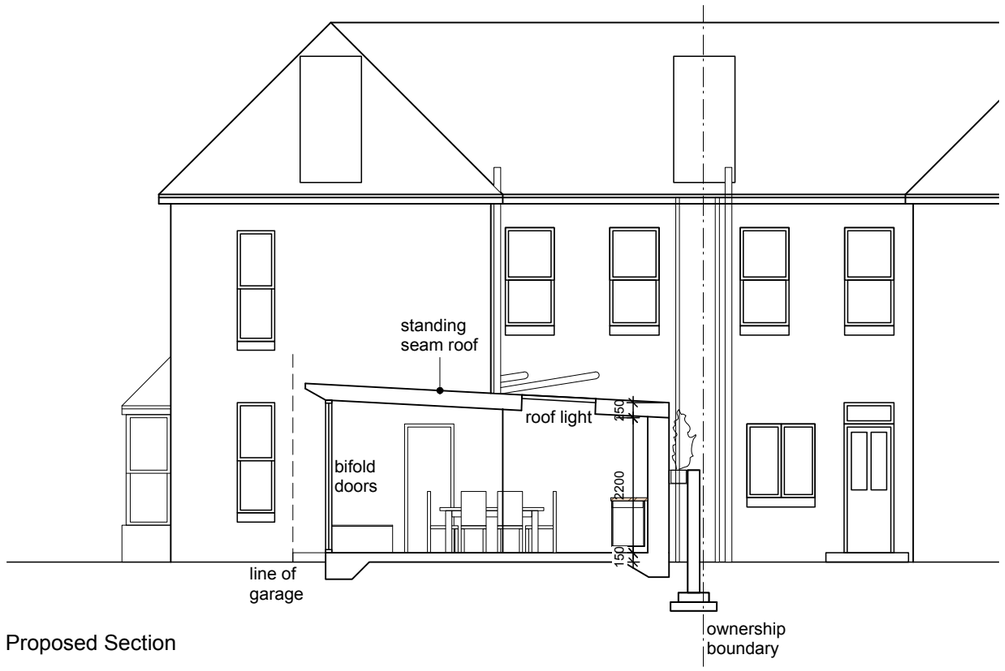

Proposed Section

james darwent architecture
The Island, Castleton, Hope Valley, Derbyshire, S33 8WN
t 07771680029
e info@darwentarchitecture.co.uk

PROJECT: House Extension at 2 Reservoir Road, Whaley Bridge			
CLIENT: Curtis and Helen Dobson			
DWG. NO.: **DHW PL007**	**Existing & Proposed Section**	REVISION: -	DRAWN BY: **JD**
DATE: February 2012	ISSUE: planning	SCALE: 1:100 at A3	

© COPYRIGHT JAMES DARWENT ARCHITECTURE