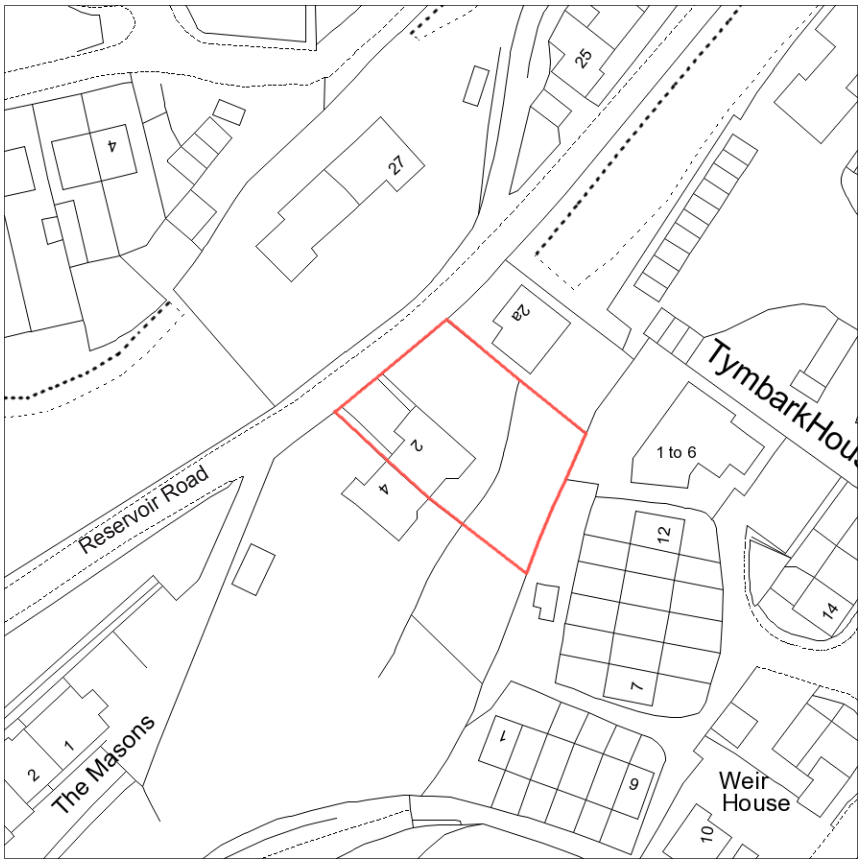


Reproduction in whole or in part is prohibited without the prior permission of Ordnance Survey.

Ordnance Survey and the OS Symbol are registered trade-marks and OS MasterMap® is a trademark of Ordnance Survey, the national mapping agency of Great Britain.

The representation of a road, track or path is no evidence of a right of way.

The representation of features as lines is no evidence of a property boundary.

Scale 1:1250

0 25 50

Metres

Supplied by: Getmapping
OS License Number: 100030848

james darwent architecture
The Island, Castleton, Hope Valley, Derbyshire, S33 8WN
t 07771680029
e info@darwentarchitecture.co.uk

PROJECT	House Extension at 2 Reservoir Road, Whaley Bridge		
CLIENT	Curtis & Helen Dobson		
DWG. NO. DHW PL001	**Location Plan**	REVISION -	DRAWN BY JD
DATE Feb 2012	ISSUE Planning Application	SCALE 1:1250 at A3	

© COPYRIGHT JAMES DARWENT ARCHITECTURE