

HPK/2011/0673
COUNCIL
23 JAN 2012

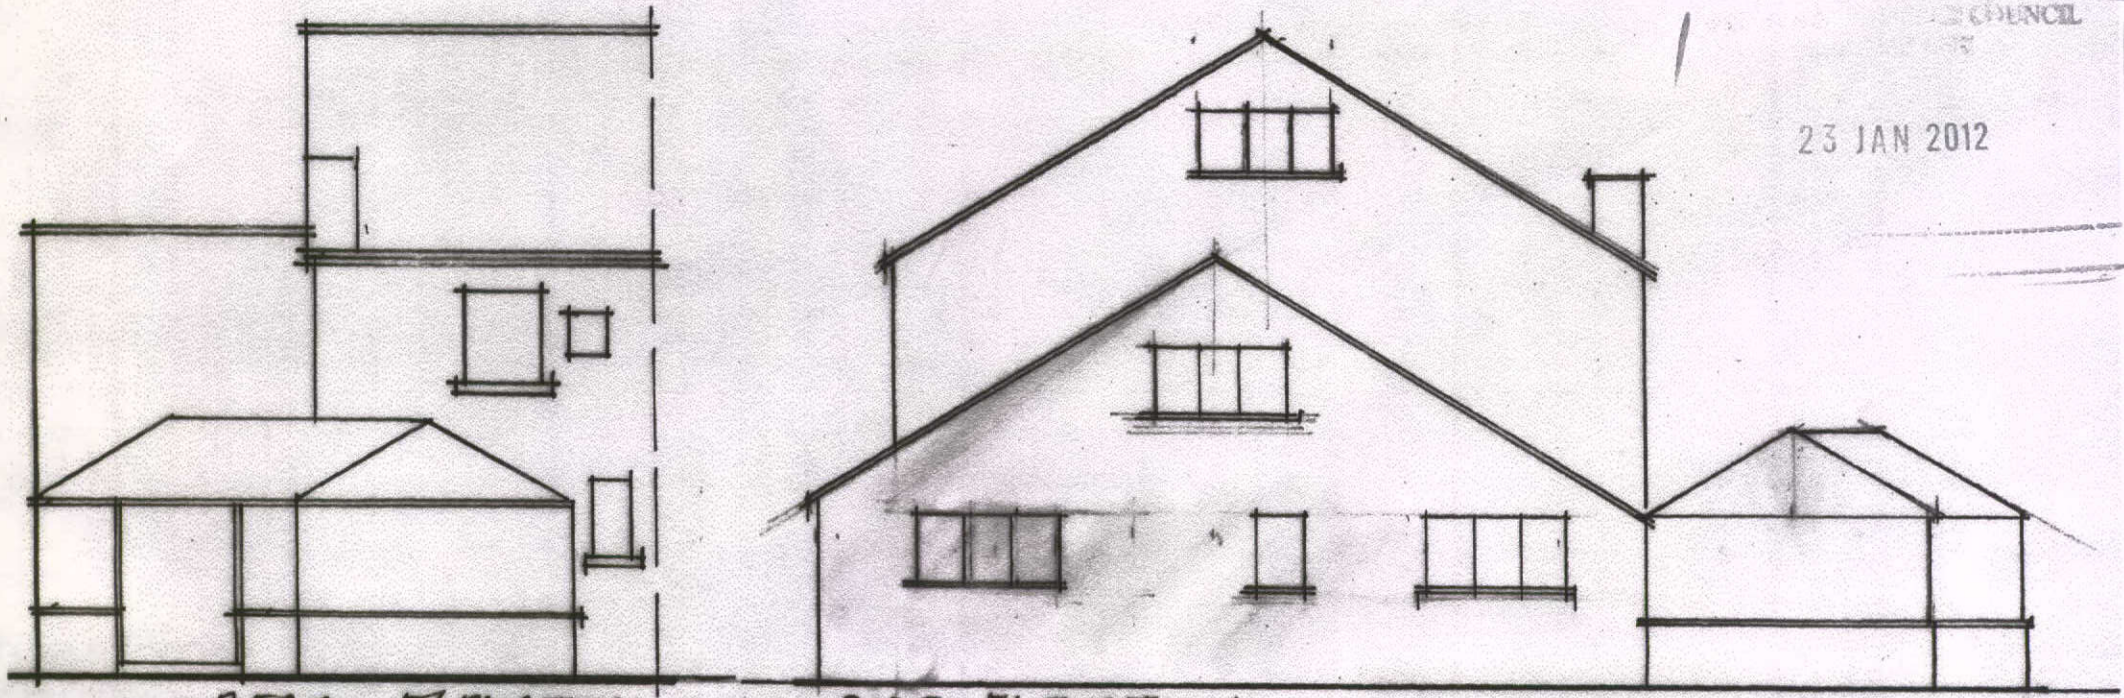

REAR ELEVATION

SIDE ELEVATION

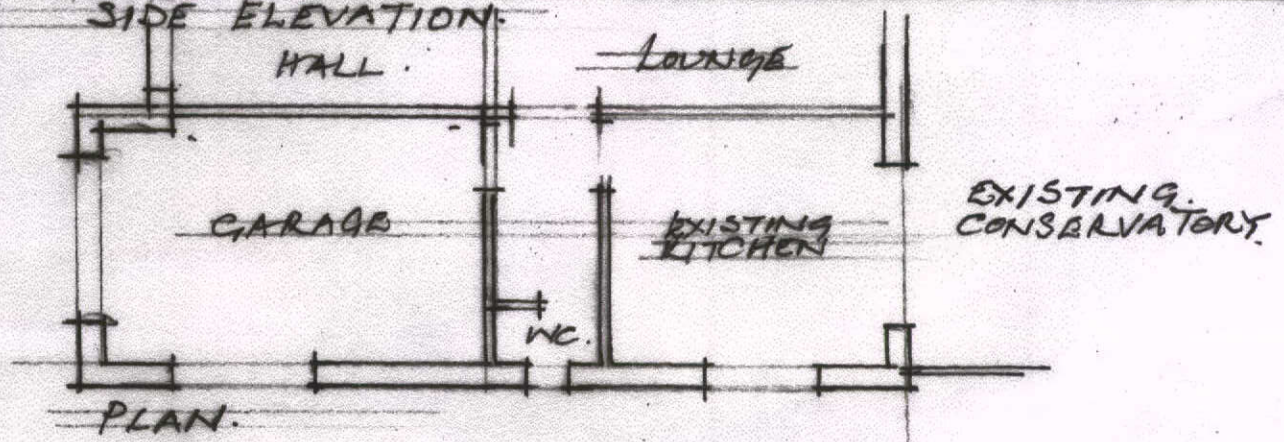

PLAN.

PROPOSED KITCHEN EXTENSION
1 GARRISON VIEW, BIRCH VALE
FOR Mr & Mrs M. COOK.
PLAN & ELEVATIONS AS EXISTING
SCALE 1:100
DWG No 21964A2/3 14.01.2012.