

HPK/2011/0673

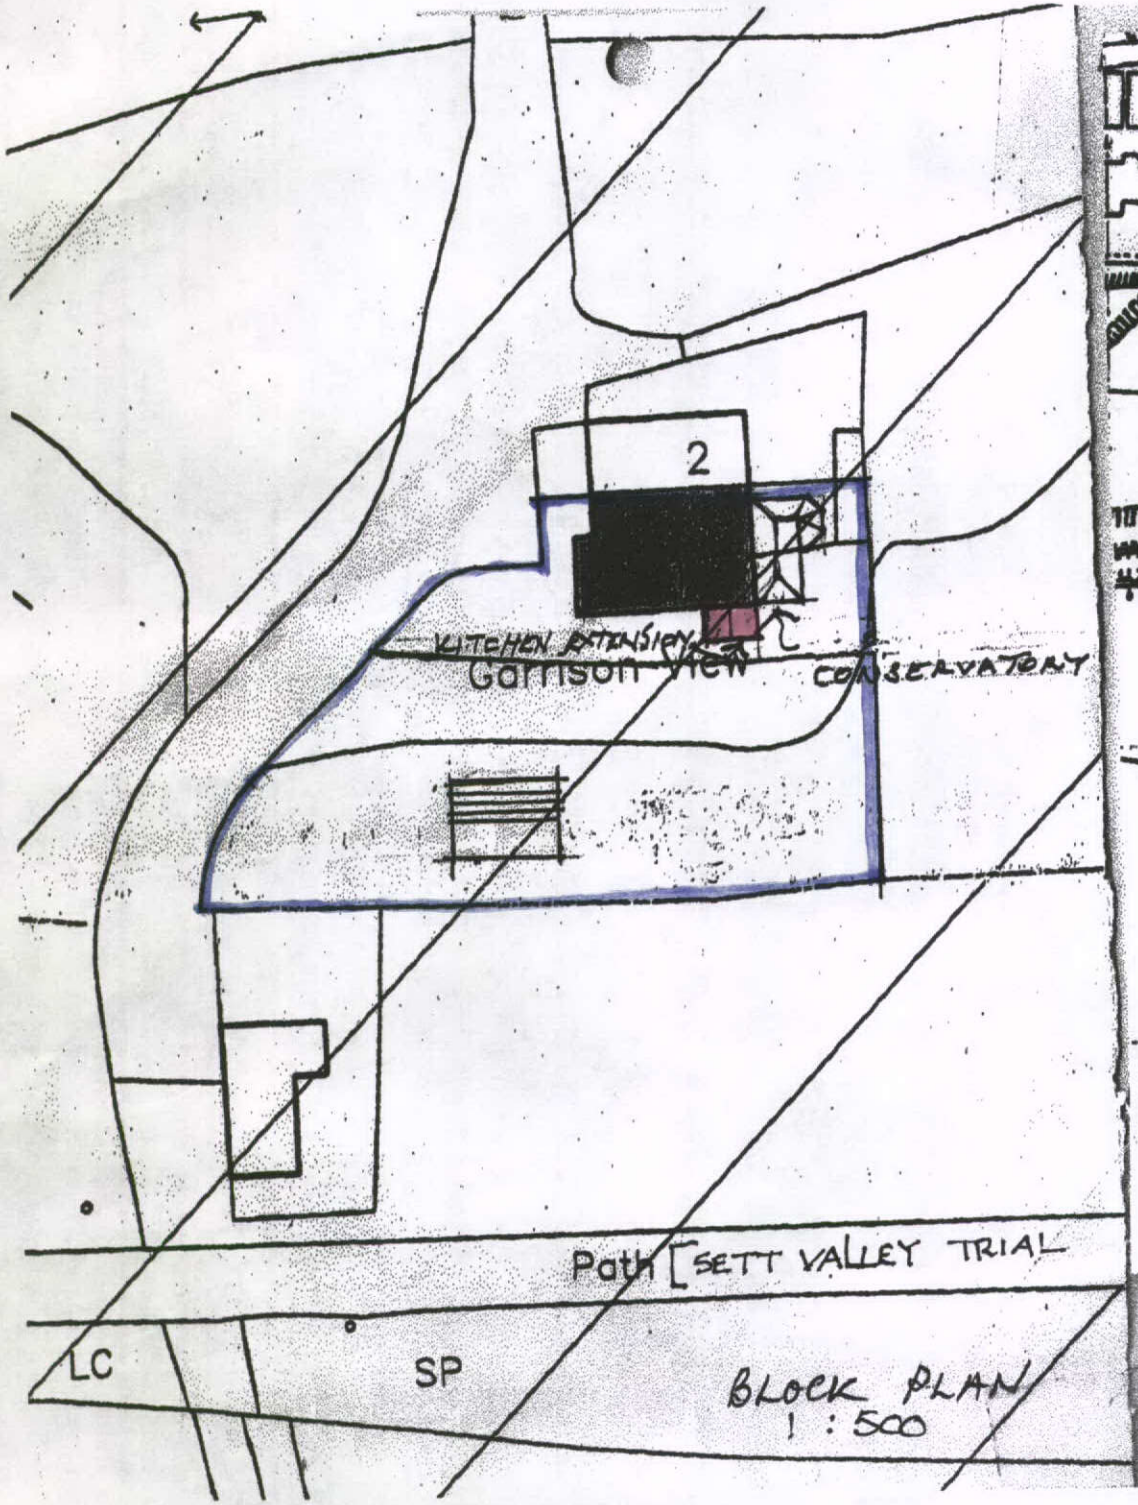

BLOCK PLAN
1 : 500

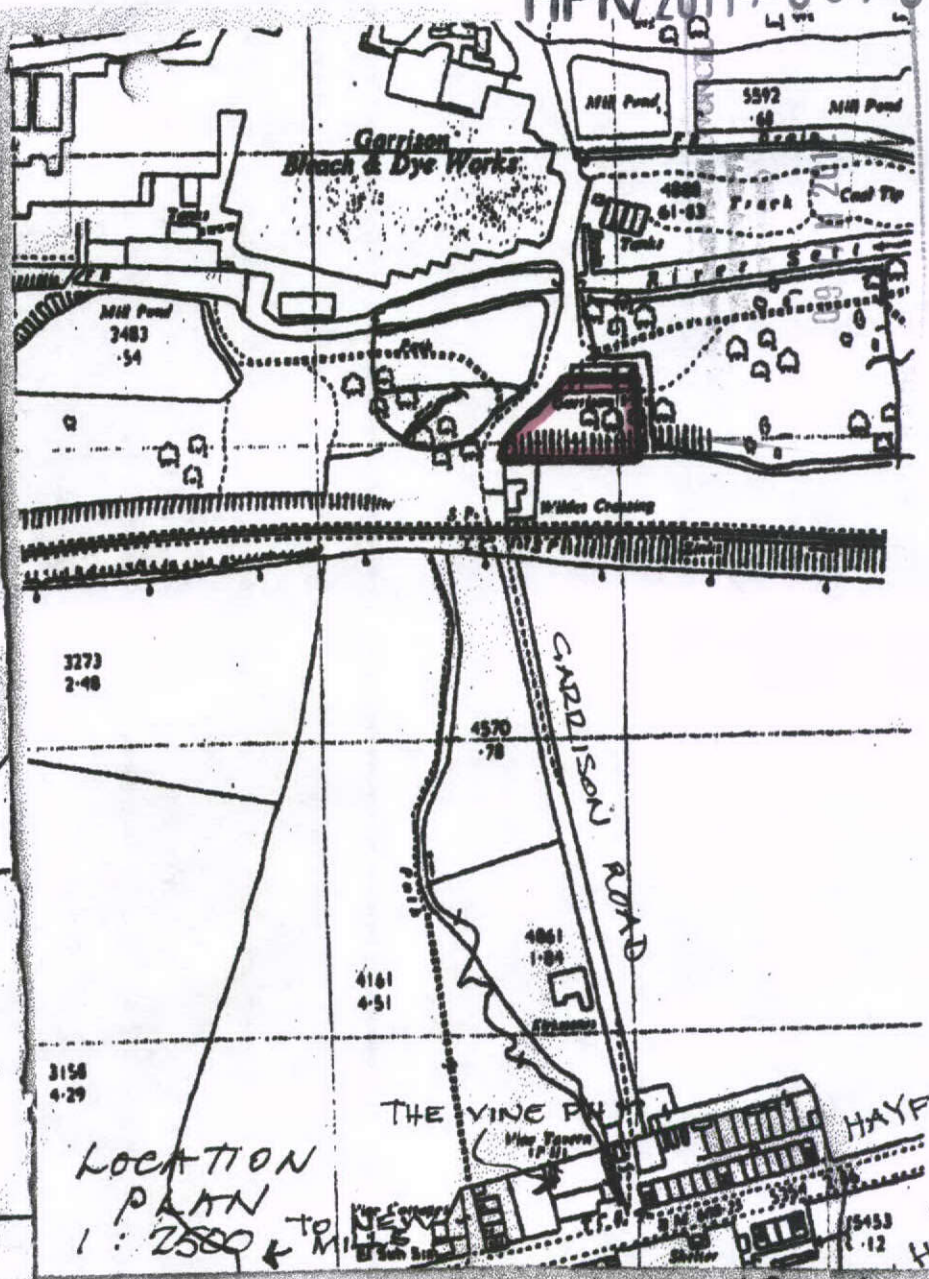

LOCATION PLAN
1 : 2500 ← TO

PROPOSED KITCHEN EXTENSION
1. GARRISON VIEW BIRCH VALE
FOR Mr + Mrs M. COOK.

DWG Nº 21964A2/2 31-11-2011