

HPK/2012/0089

Note :-
1/ all new drains to be in 100mm plastic pipework
2/ drains thro' walls to have lintol over
3/ drains under building to be encased in pea gravel
4/ foundations adjacent to drains to be taken down to drain invert
5/ electrical installation to be carried out by qualified electrical contractors
6/ new light fittings to be fitted with energy saving lamps
7/ new radiators to be fitted with thermostatic valves
8/ foundation depth to be in accordance with N.H.B.C. recommendations.
9/ roof tile headlap to increase for shallow pitch


16 FEB 2012

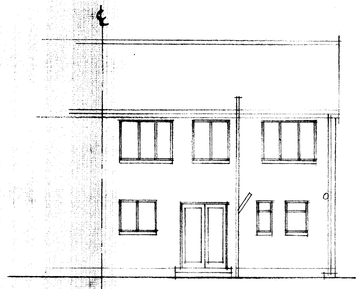


℄ 'NORTH ELEVATION' ~ EXISTING

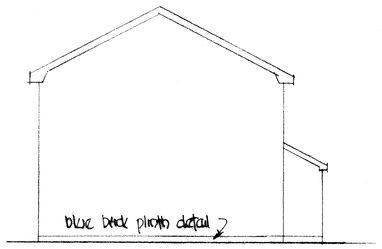


'WEST ELEVATION' ~ EXISTING

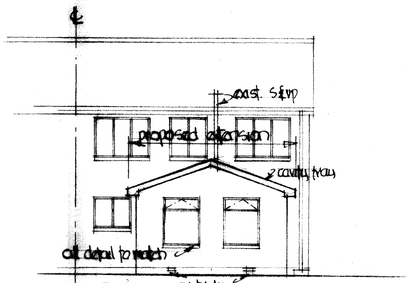


℄ 'NORTH ELEVATION' ~ PROPOSED

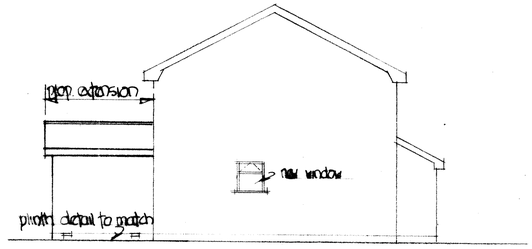


'WEST ELEVATION' ~ PROPOSED

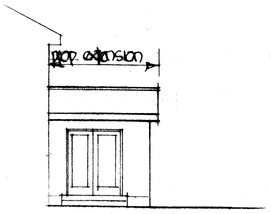


'EAST ELEVATION' ~ PROPOSED

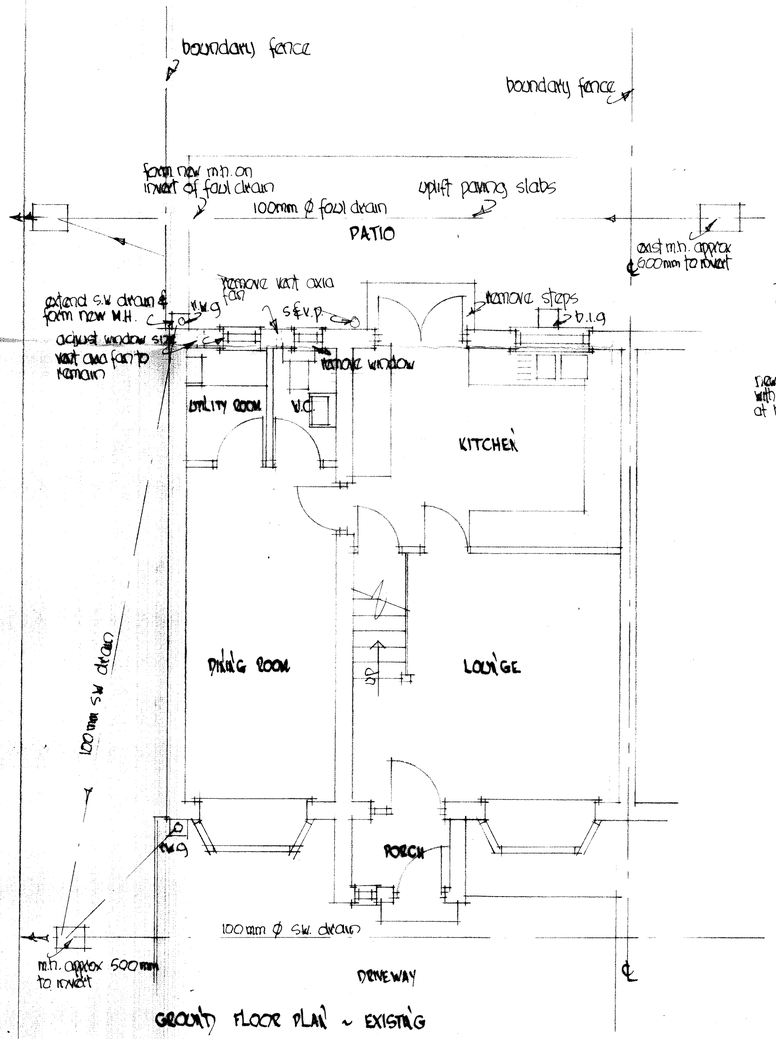

GROUND FLOOR PLAN ~ EXISTING

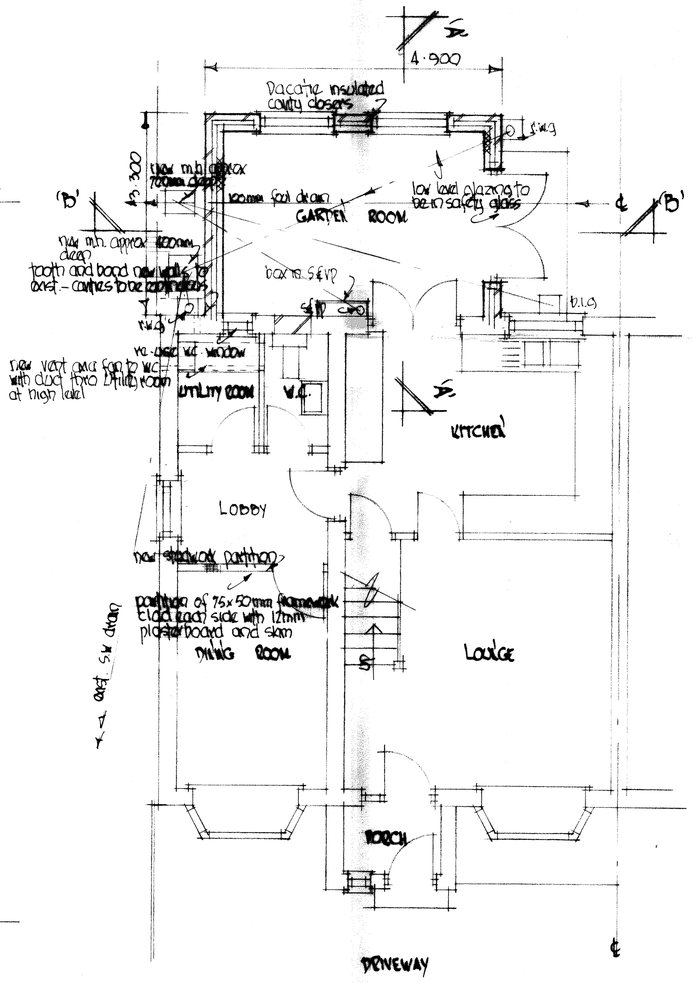


GROUND FLOOR PLAN ~ PROPOSED

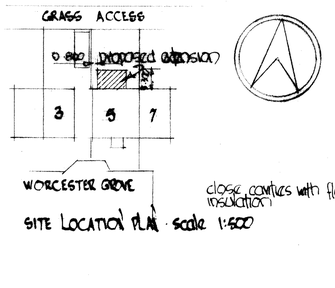


SITE LOCATION PLAN · scale 1:500

close cavities with flexible insulation

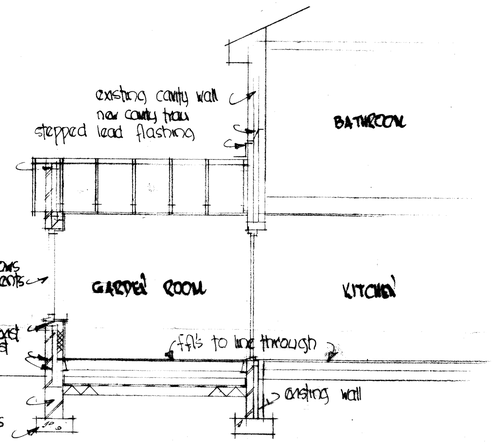

SECTION 'A' ~ 'A'

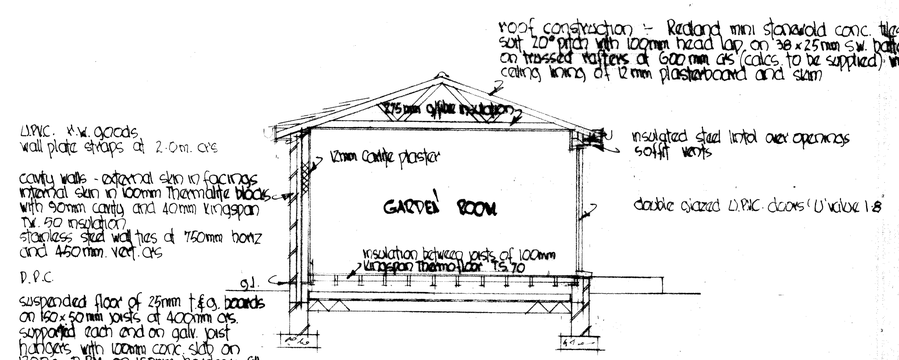

SECTION 'B' ~ 'B'

PROPOSED SINGLE STOREY GARDEN ROOM AT No. 5 WORCESTER GROVE GLOSSOP DERBYSHIRE ~ FOR ~ MR & MRS S. GUSELLI
SCALE 1:100, 1:50
DWG. No. SG/101