
John F. Lomas. M.R.I.C.S., M.B.Eng
Rothbury
Chapel Road
Hayfield
High Peak SK22 2JF
Tel. 01663 745186


PROPOSED SIDE EXTENSION AT 54 BROWN EDGE ROAD, BUXTON.

HPK/2012/0095
17 FEB 2012

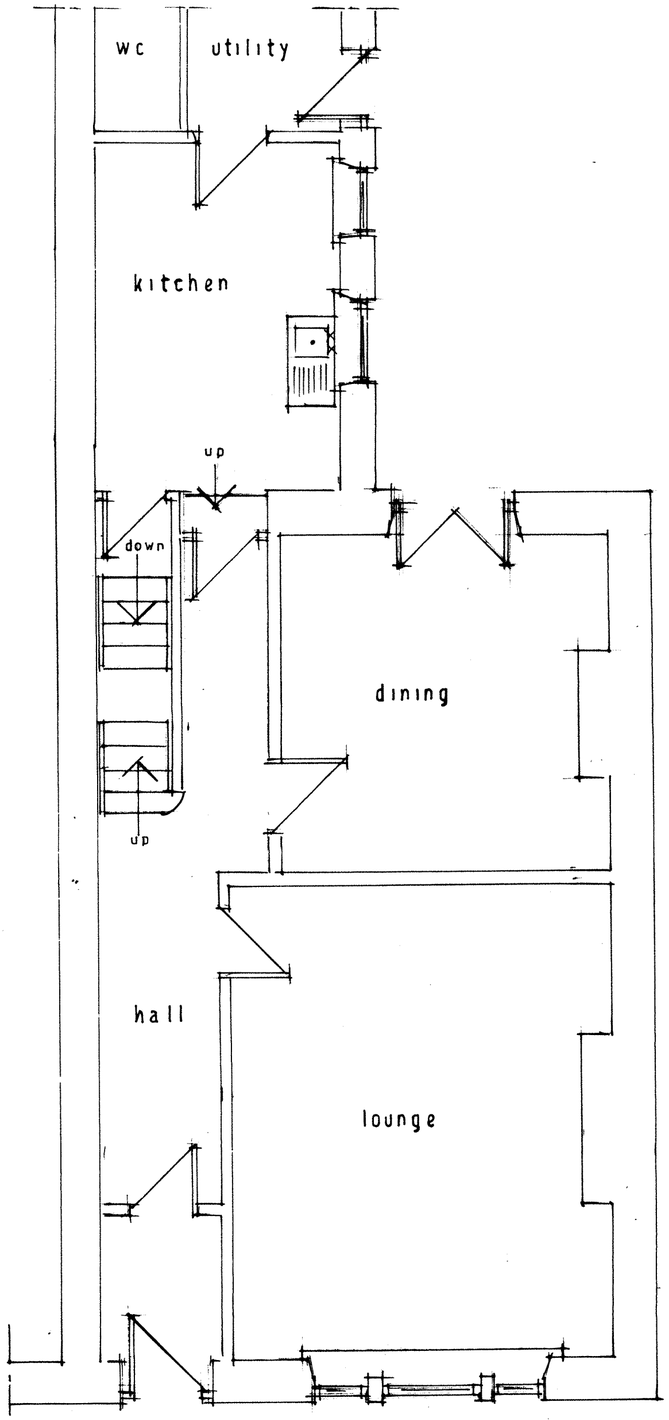



existing ground floor

1 : 50

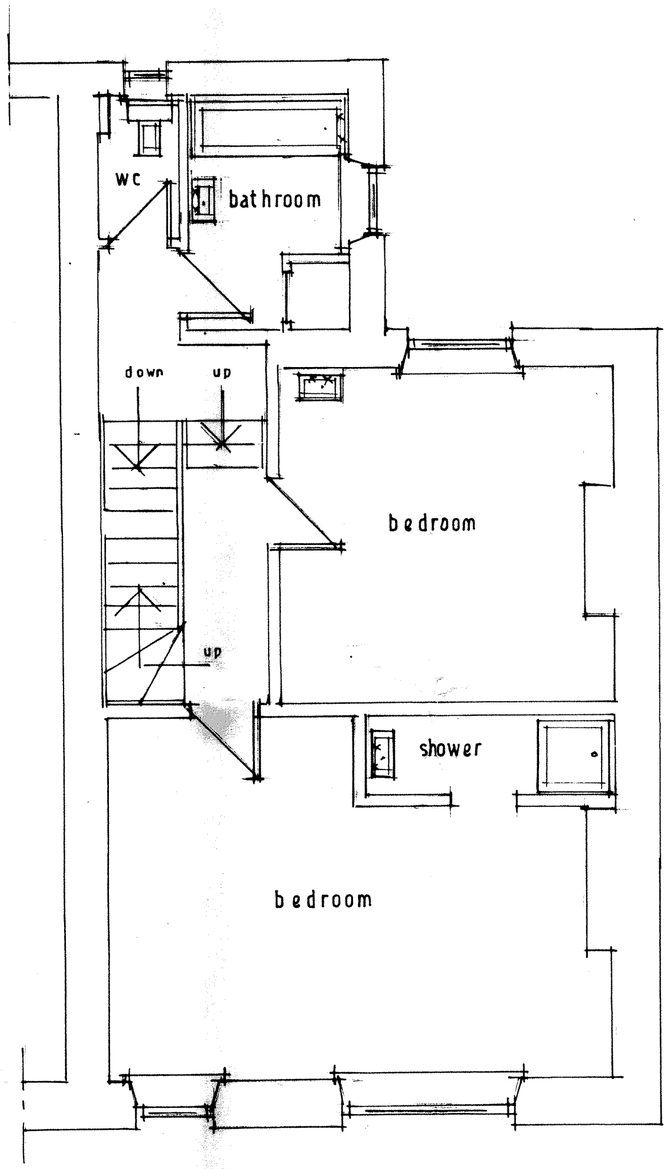


existing first floor

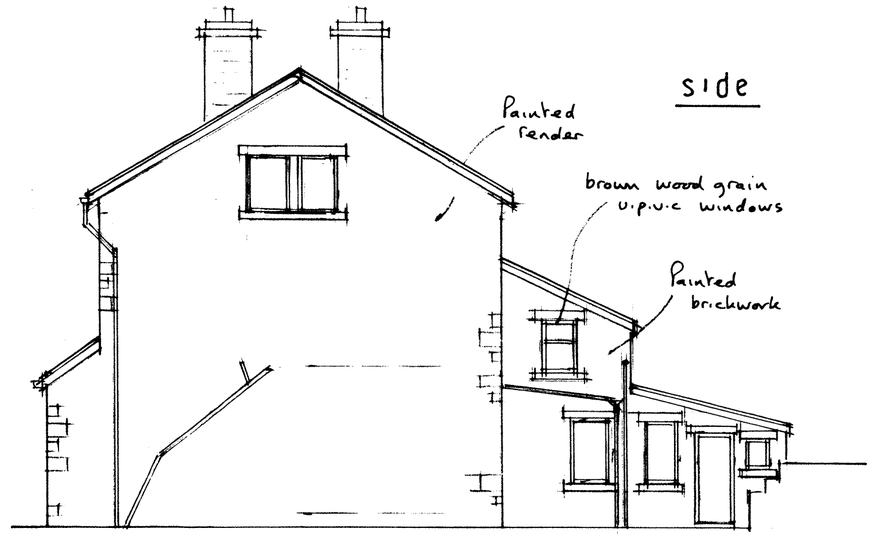

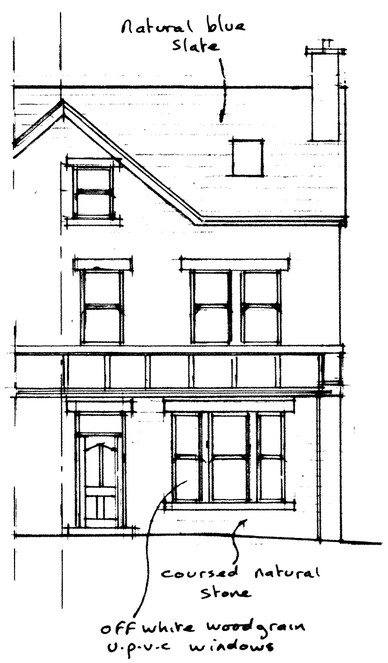

front

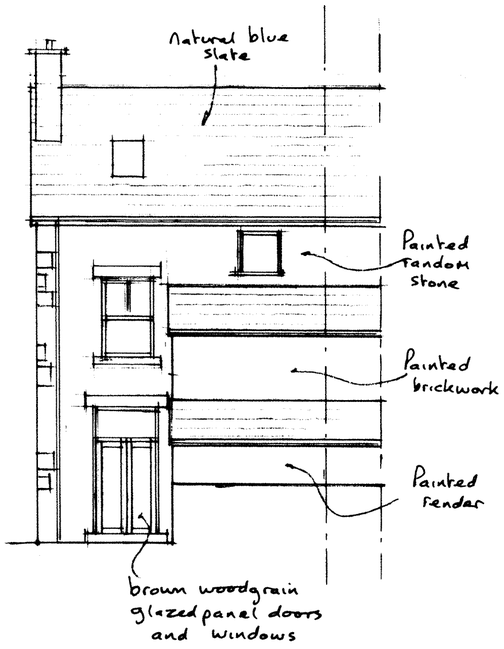

rear

1 : 100

existing elevations

drg no 12.1/1