
HPK/2012/0005
drg no 12.1/3

John F. Lomas MRICS MCIOB.Eng
Rothbury
Chapel Road
Hayfield
High Peak SK22 2JF
Tel. 01663 745186

proposed ground floor

1:50

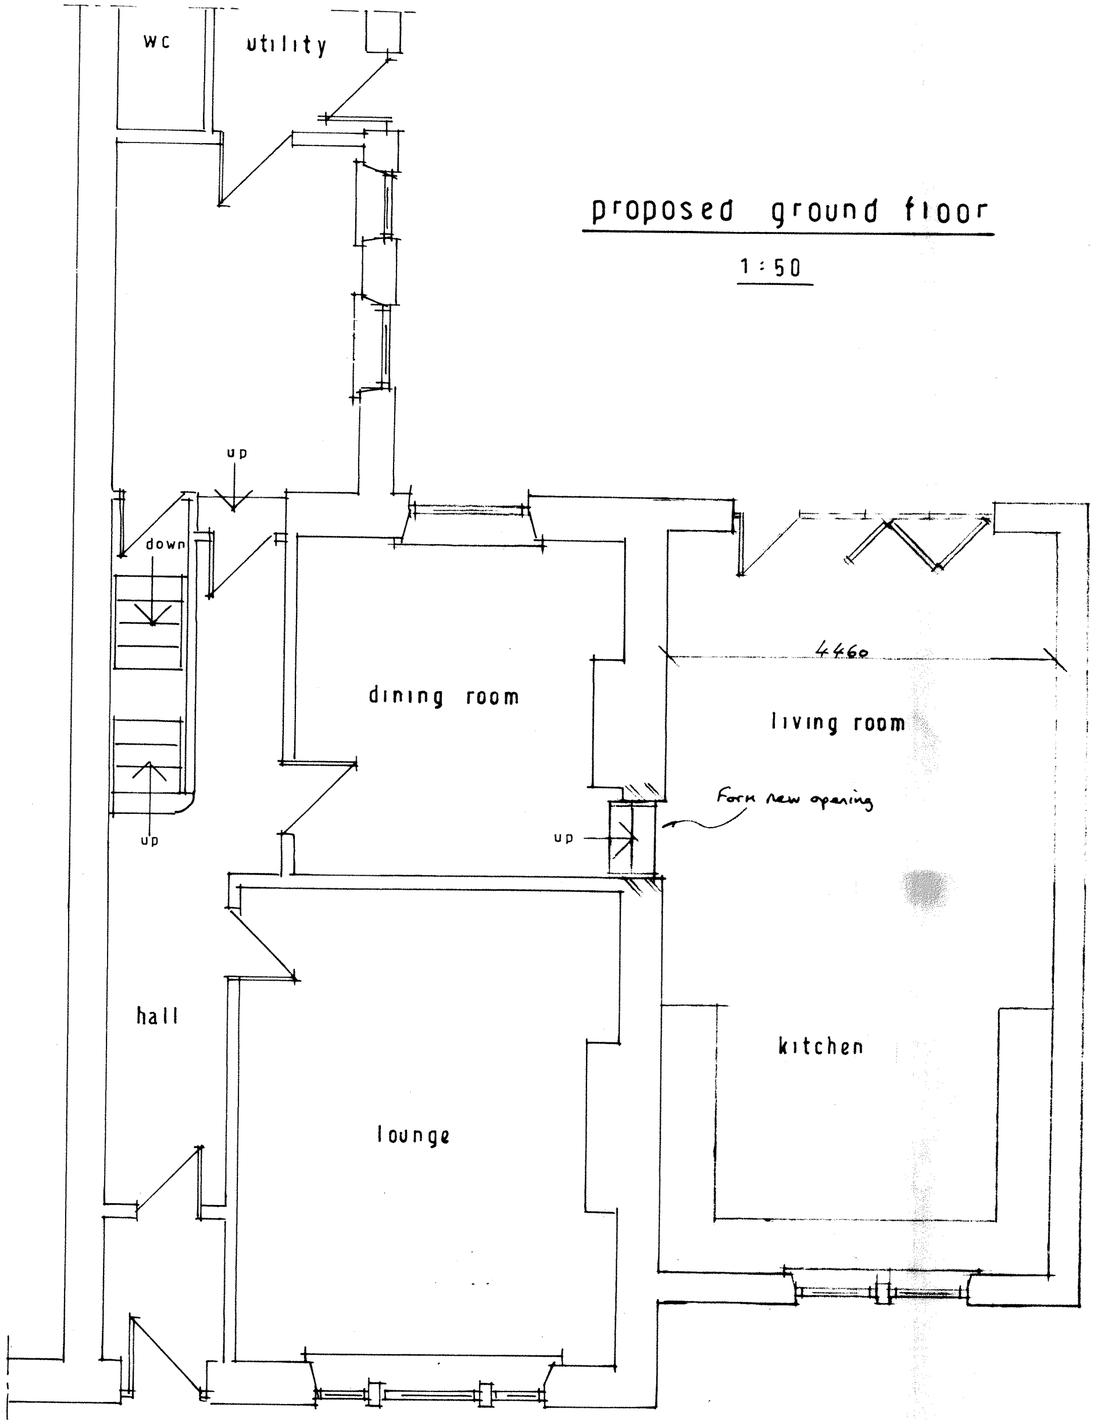

proposed first floor

1:50

