
MR & MRS B. ALDOUS
34 SHEFFIELD RD
GLOSSOP

HIGH PEAK BOROUGH COUNCIL
22 FEB 2012
REC'D

HPK/2012/0080
HIGH PEAK BOROUGH COUNCIL
22 FEB 2012
REPLY REQUIRED

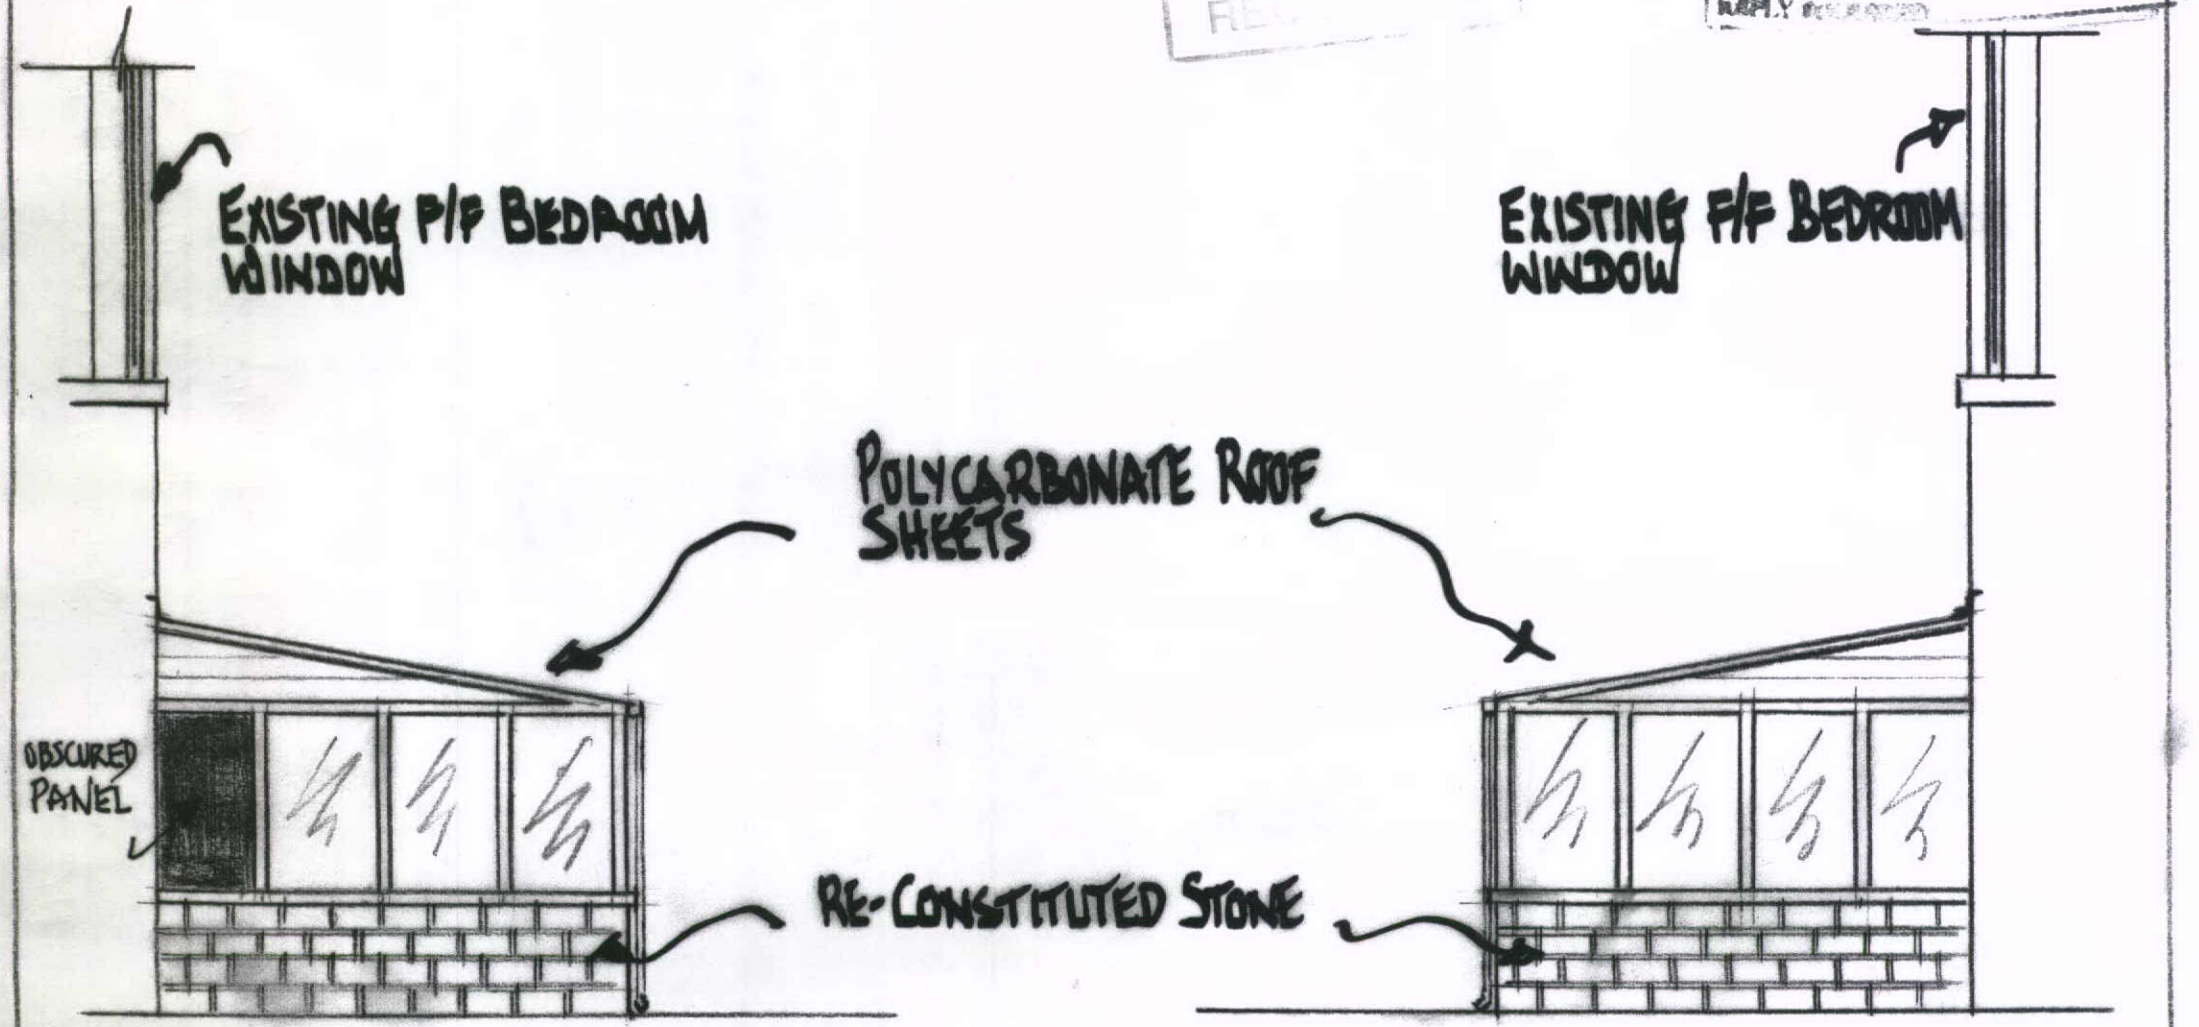

EXISTING WEST ELEVATION
SCALE 1:50

EXISTING EAST ELEVATION
SCALE 1:50

DWG 13