

South East Elevation



North East Elevation

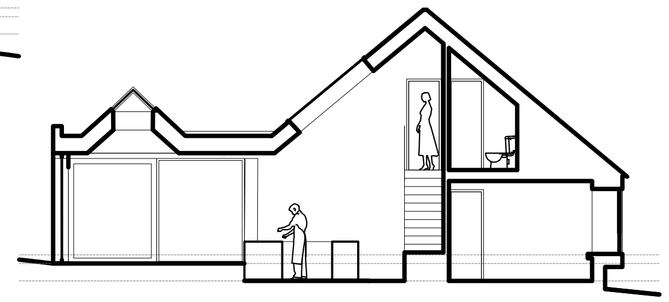

Section AA



North West Elevation



South West Elevation

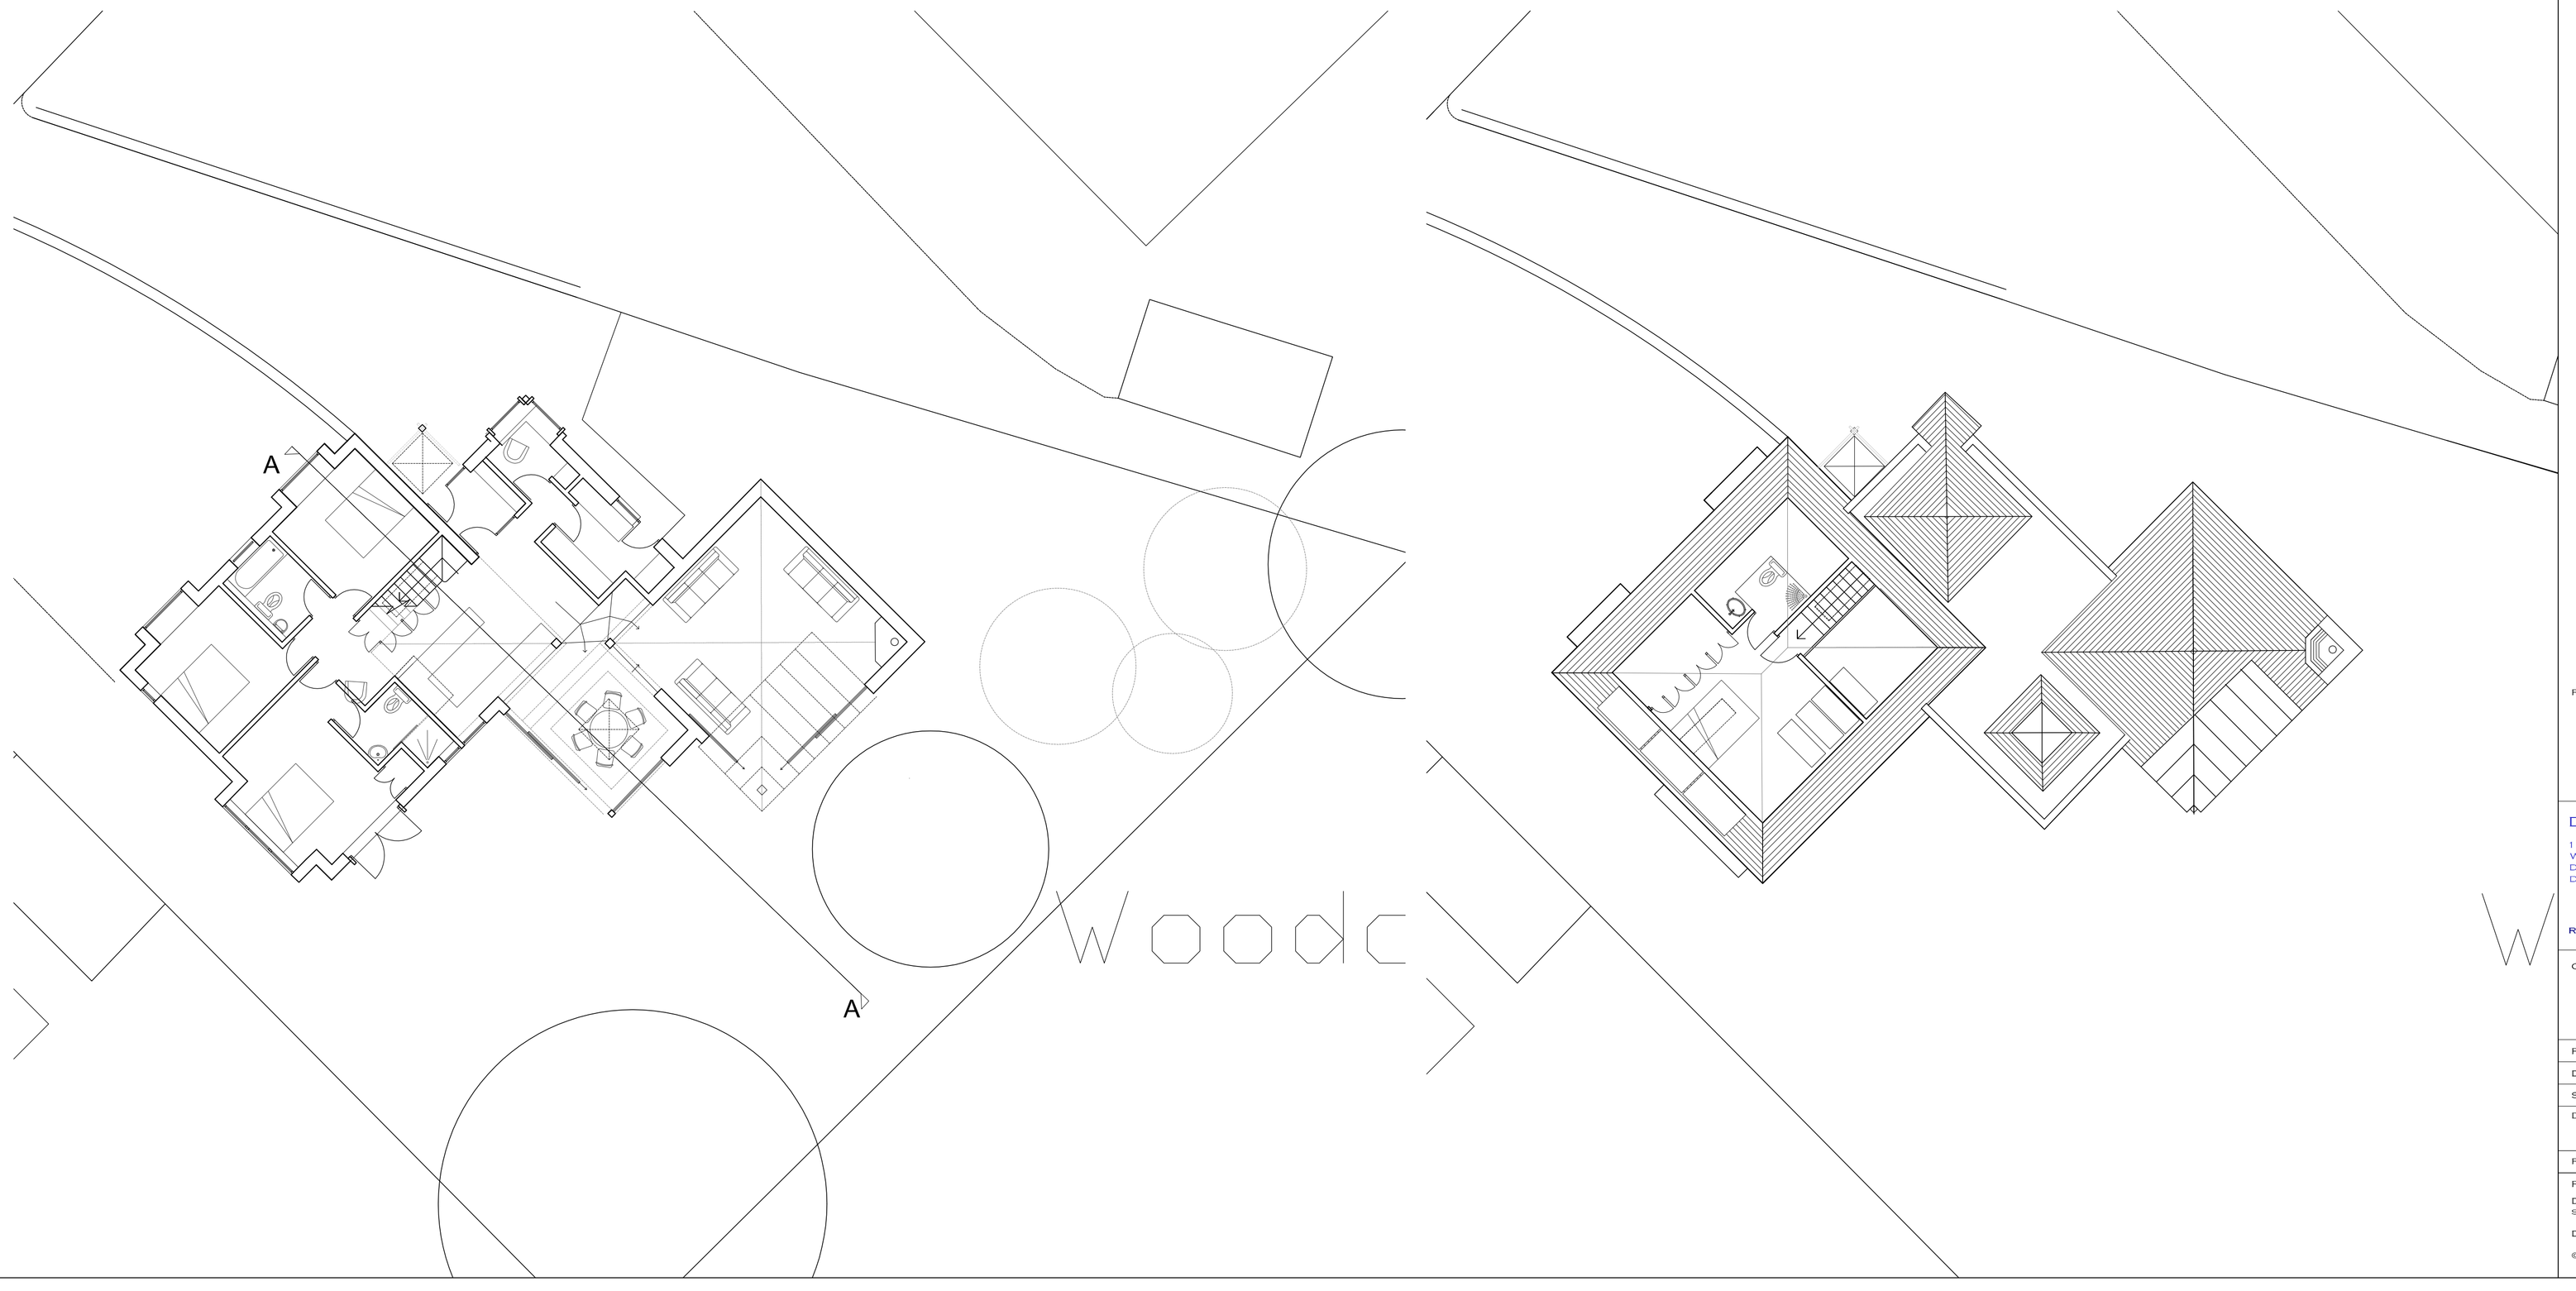

Drawing Notes:

Revisions:

DEREK TROWELL ARCHITECTS

1 Greenhill
Wirksworth
Derbyshire
DE4 4EN

Tel: 01629 825491
Fax: 01629 826662
Email: dtarch@globalnet.co.uk
www.derektrowellarchitects.co.uk

RIBA Chartered Architects

Client:

Mr and Mrs Skadorwa

Project: Extension and Renovation, Woodcotes, Combs	
Drawing: Proposed Scheme	
Scale: 1:100 @A1	Date: 22.02.11
Dwg No: 574.04	Revision No: F
RIBA Stage: D	

Please Note:

Drawings up to RIBA Work Stage E are not sufficiently detailed for construction

DO NOT SCALE DRAWING

© Derek Trowell Architects 2009