

HPK/2012/0077

24 FEB 2012

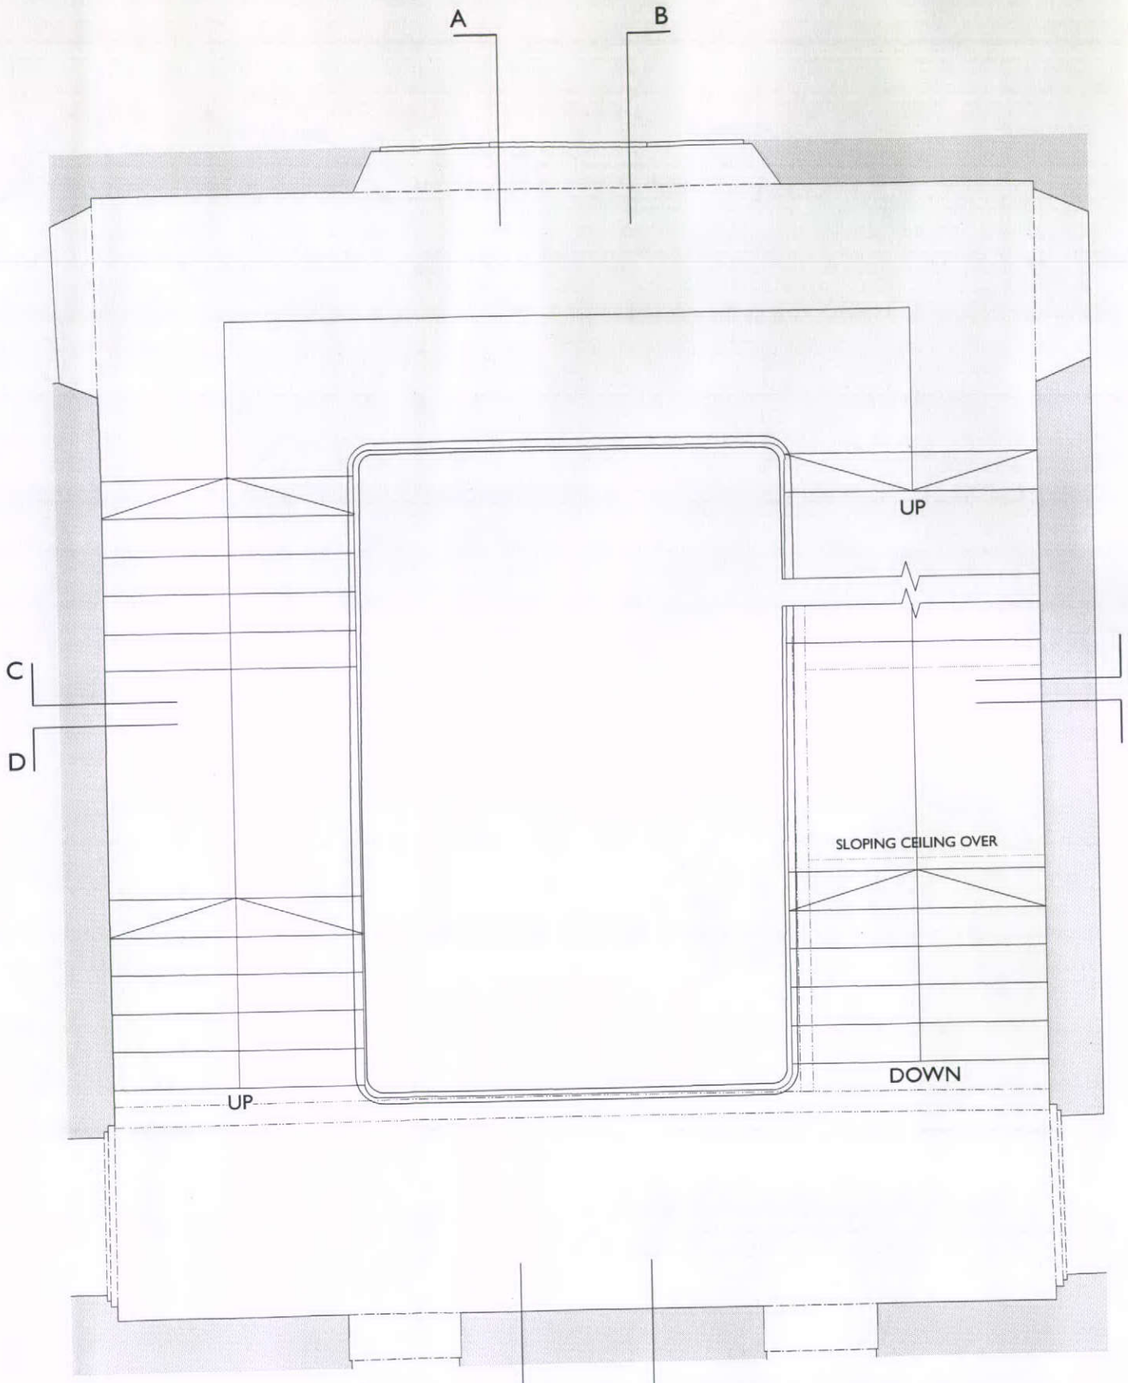

EXISTING SECOND FLOOR PLAN

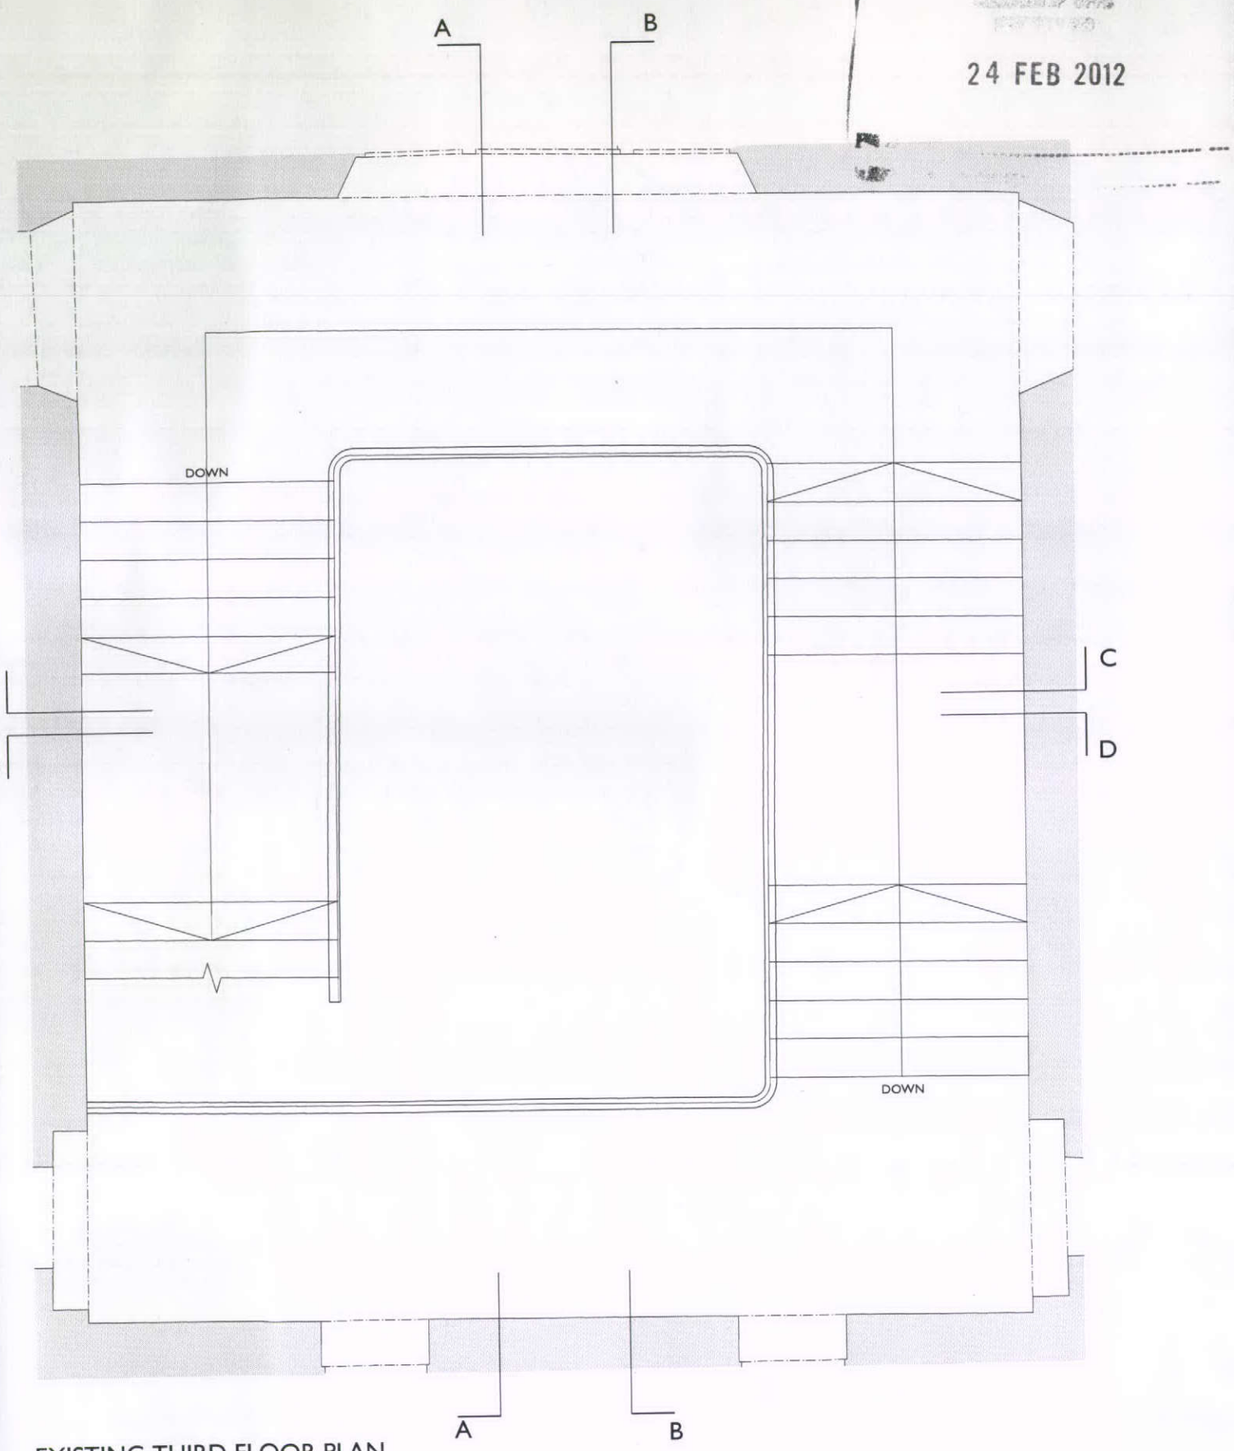

EXISTING THIRD FLOOR PLAN

5

Revision	Date	By	Amendments	Project			
				PALACE HOTEL, BUXTON; INTERNAL STAIRWELL	FINCH ASSOCIATES	Chartered Architects and Designers 318 Kensal Road London W10 5BZ Tel: 020 8962 8866 Fax: 020 8962 8777	
Do not scale, use figured dimensions only. All dimensions to be verified on site prior to the commencement of any work or the production of any shop drawing. This drawing to be read in conjunction with all related Architect's and Engineer's drawings and any other relevant information.				Drawing Title: EXISTING SECOND FLOOR PLAN AND THIRD FLOOR PLAN	Date: SEPT 10	Drawn By: LG	Drawing Number: FA964 / EX 04
					Scale: 1:50 @ A3	Checked By:	Revision