
HPK/2012/0106

drg no 12 · 1/1

24 FEB 2012

existing ground floor

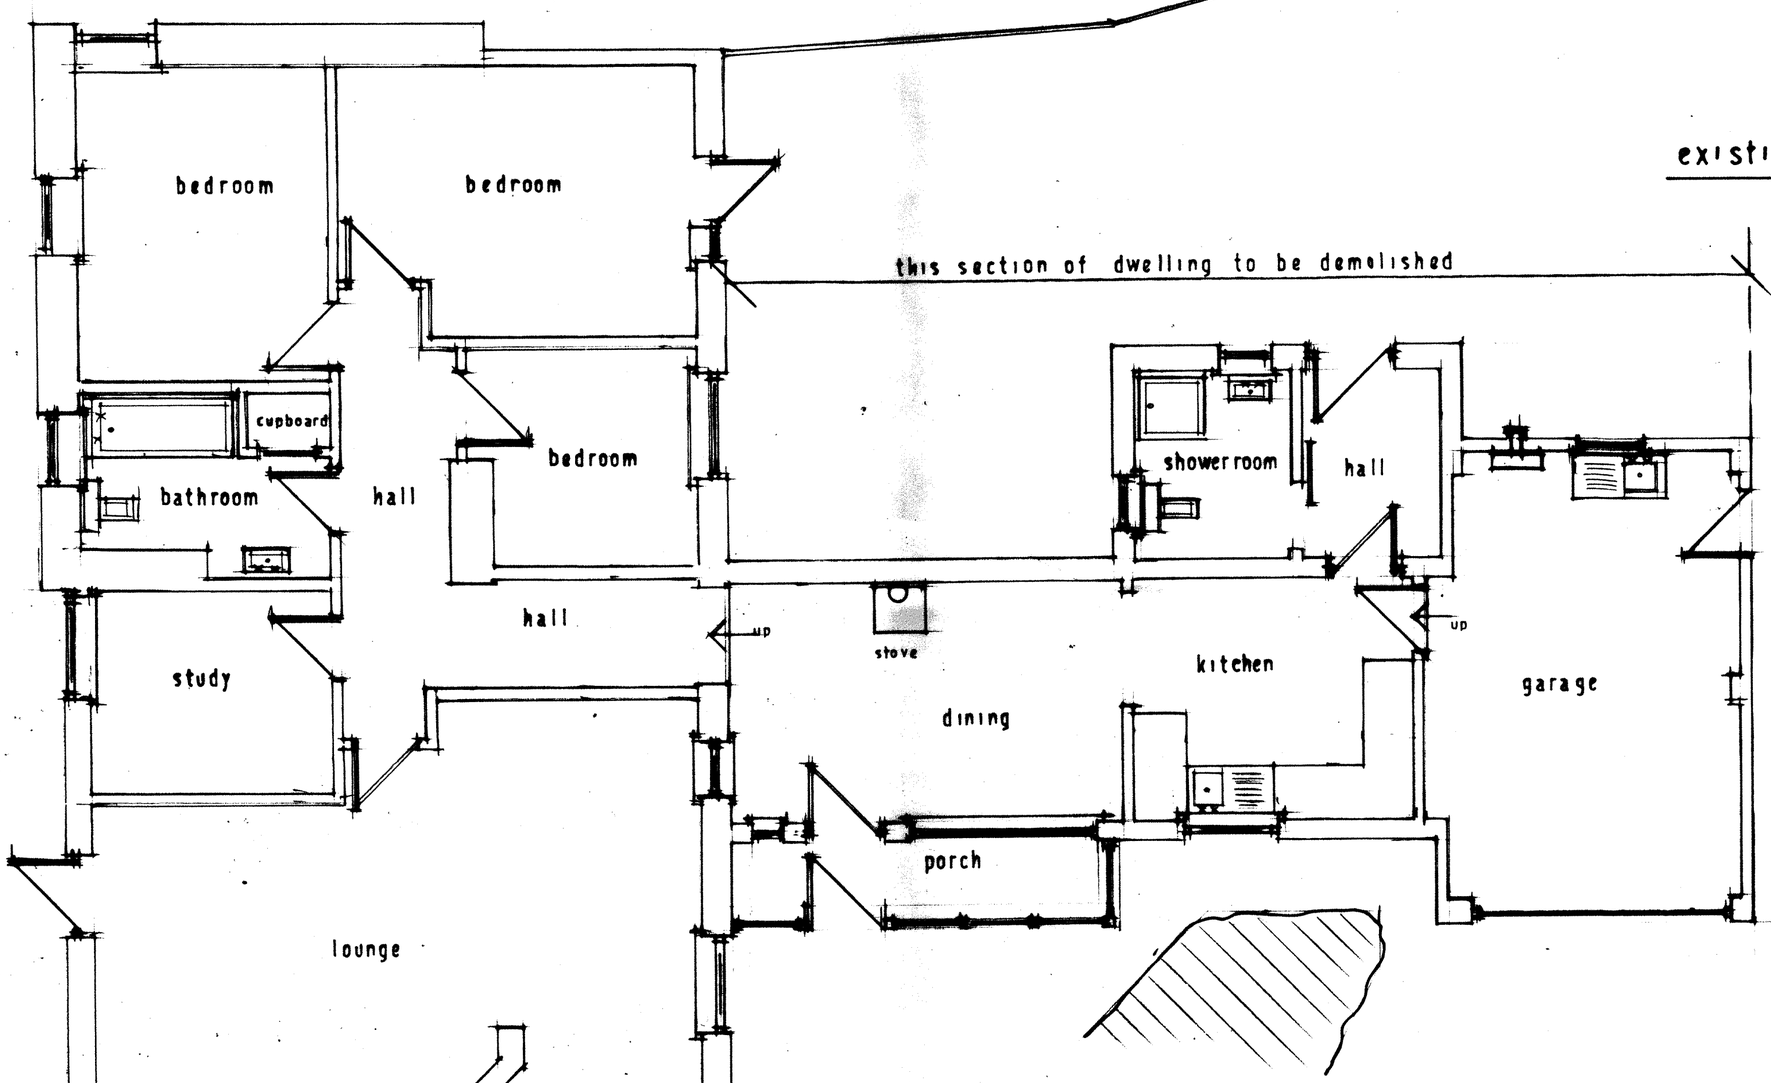

John F. Lomas. M.R.I.C.S., M.B.Eng
Rothbury
Chapel Road
Hayfield
High Peak SK22 2JF
Tel. 01663 745186

PROPOSED EXTENSION AND ALTERATIONS AT
QUARRY BANK, VALLEY ROAD, HAYFIELD.