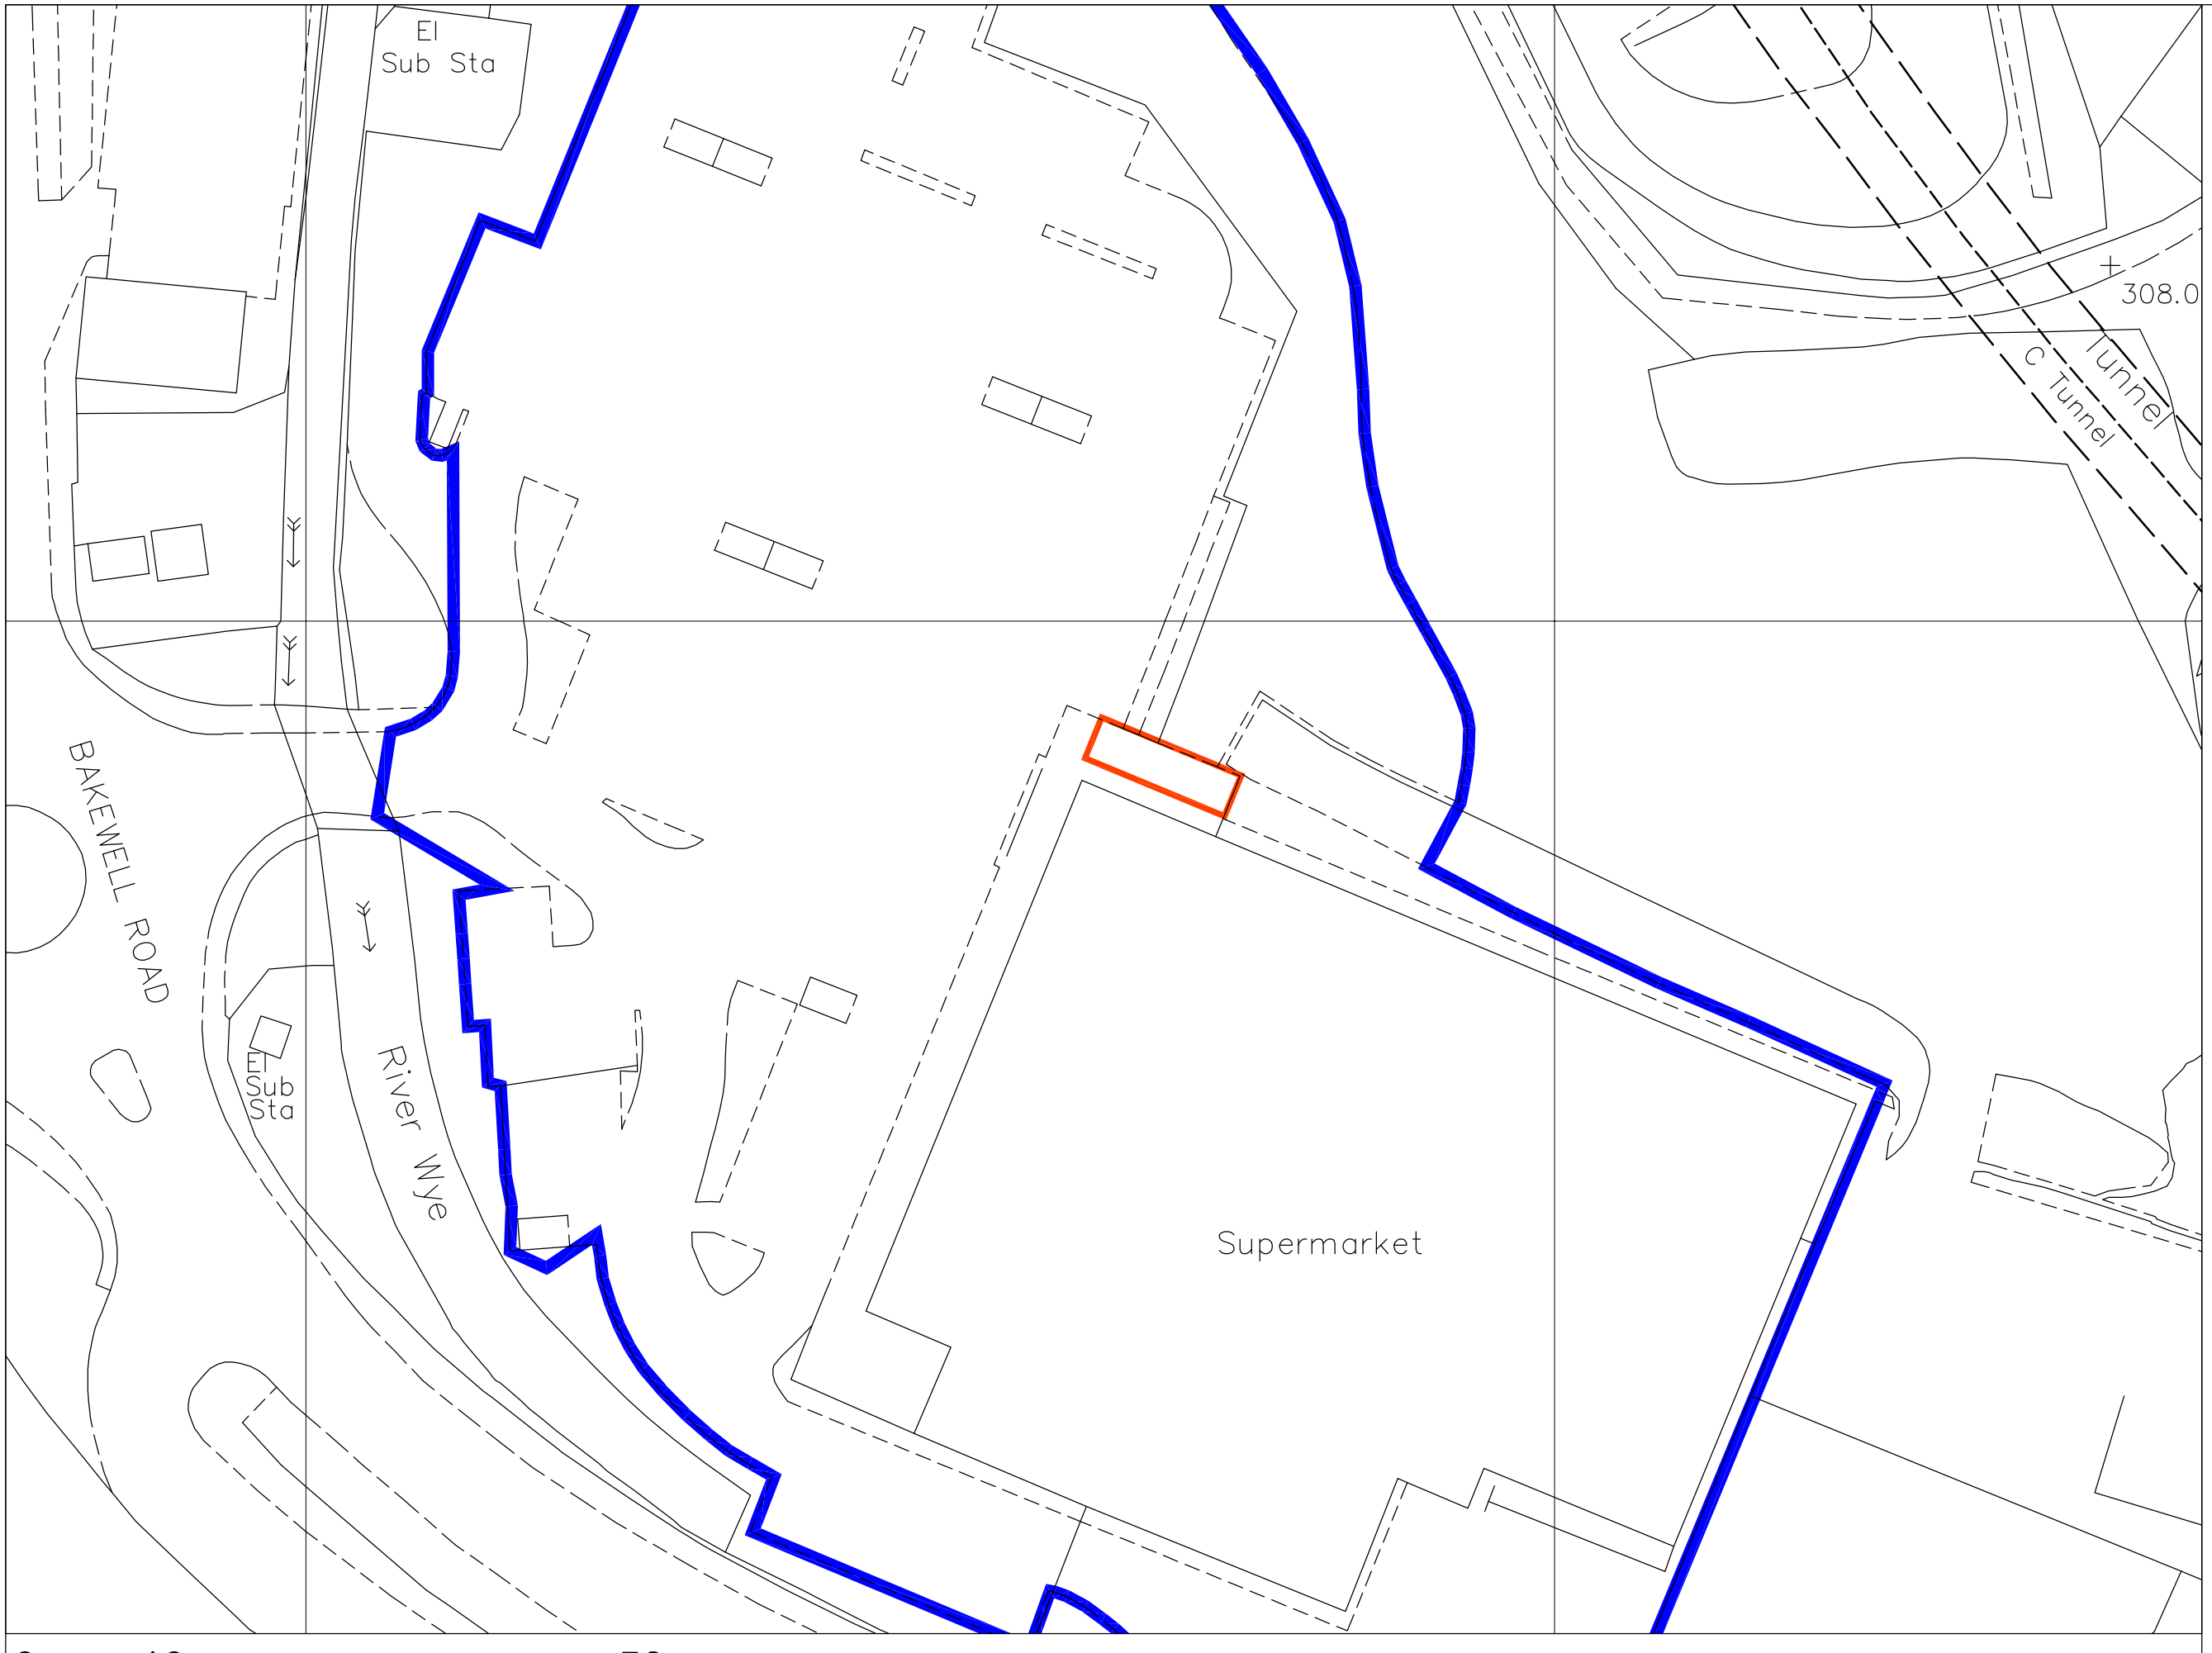

DO NOT SCALE FROM THIS DRAWING

A3

All dimensions to be verified on site and report any discrepencies in writing to Styles & Wood before proceeding with work. All dimensions should read from those values stated in text, on the drawing.

All area dimensions are approximate and can only be verified by a detailed survey of the completed building. Any decisions to be made on the basis of area information shown on this drawing, should include allowances for the increases and decreases inherent in the design development and building processes.

NOTES:

N

Rev	Date	Amendment

Address

Buxton - 208
Bakewell Road
Buxton
SK17 9TB

MORRISONS

S&W Design
Aspect House
Manchester Road
Altrincham WA14 5PG
t: +44 0 161 926 6000
f: +44 0 161 926 6001
www.stylesandwood.co.uk

Drawing Title

Block Plan
Canopy

GARDEN CENTRES

Scale @ A3	Date	Originator	Checked	Authorised
1:500	26.01.12	EH	BF	xxx

Status

CONSTRUCTION

Drawing No.

D9548-047-005

Rev

-